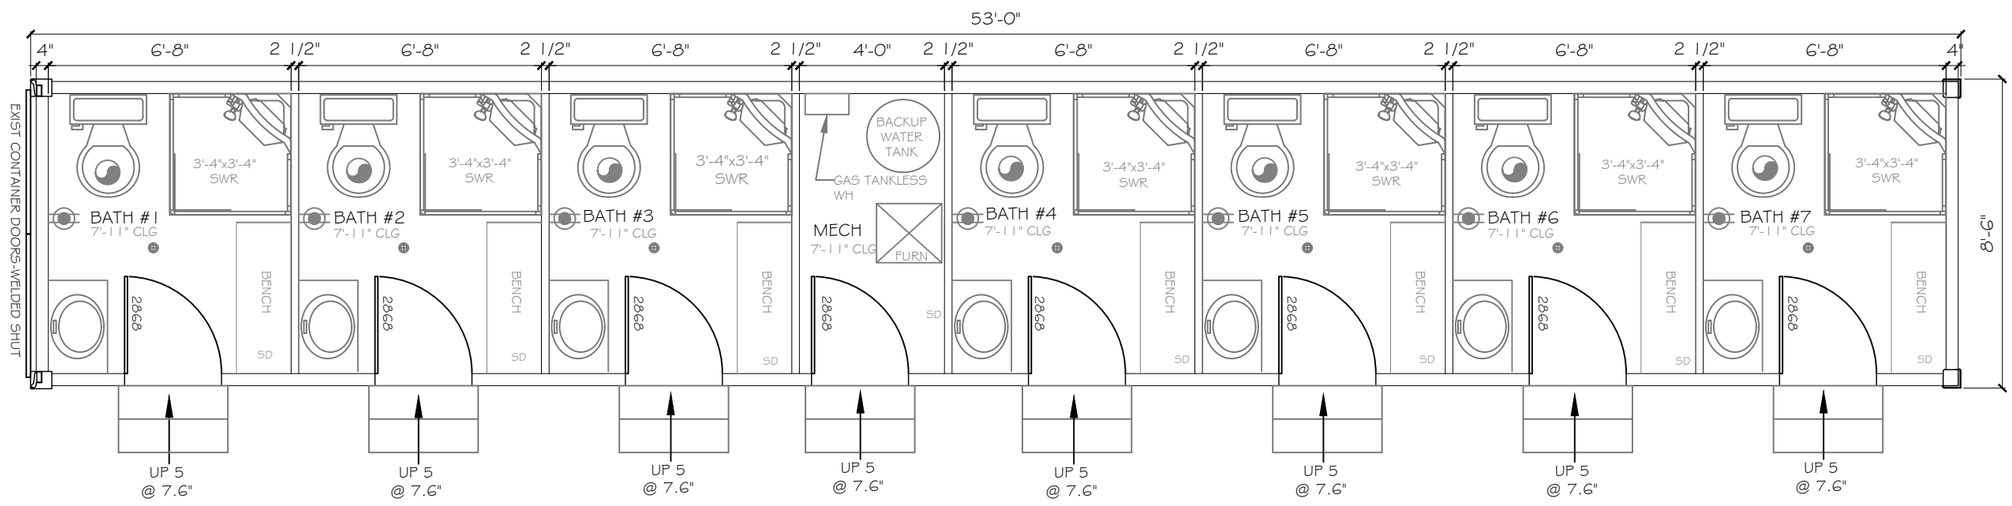

Floor Plan

SCALE: 1/4" = 1'-0"

Legend

- 4" RECESSED LIGHT FIXTURE
- SD SMOKE DETECTOR
- FIRE EXTINGUISHER
- 4" FLOOR DRAIN
- GFCI WALL OUTLET
- AIR VENT @ 1'-4" A.F.F.

Notes

1. RHINO LINER FLOORING
2. EACH BATHROOM HAS A FLOOR DRAIN IN CENTER OF ROOM WHICH LEADS TO 4" SIDE
3. DRAIN AT CENTER OF CONTAINER CONTAINER BUILT UP ON AN 8" SUBFLOOR
4. INTERIOR WALLS AT BUNK ROOMS & MECH/STOR ARE 2.5" INSULATED AWIP PANELS
5. EXTERIOR CONTAINER WALLS ARE 4" INSULATED WIP PANELS

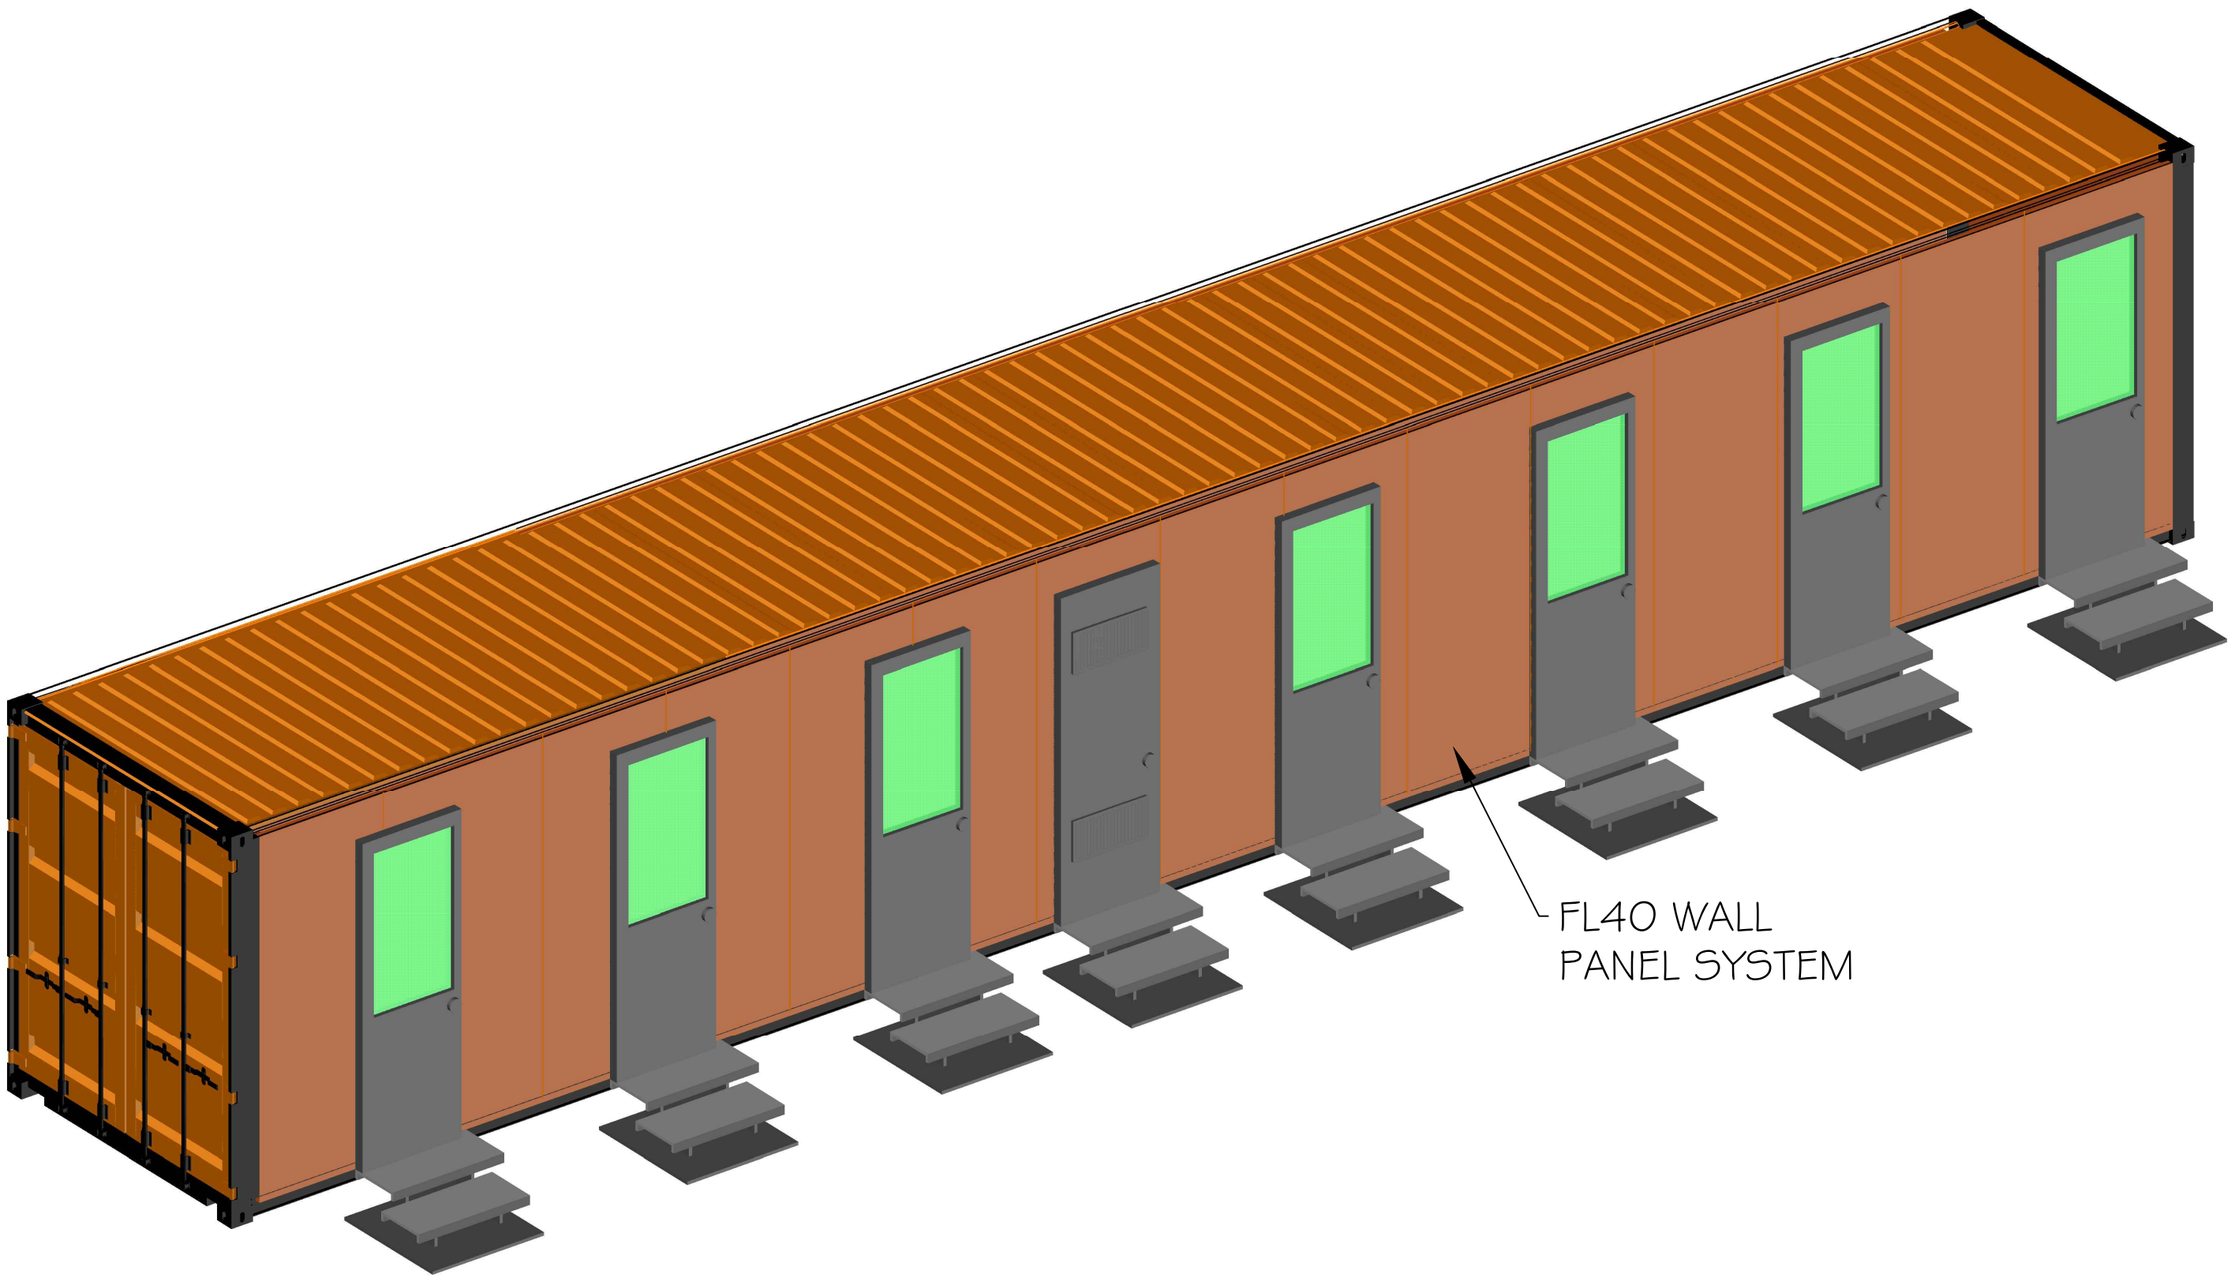

DESIGN &
DRAFTING
602.299.8755
DAWNMDAZ@GMAIL.COM

Atomic Container Homes

PROPOSED 53'
7 BATH BUNKER

1/17/2017
1 53' CONTAINER
CUSTOMIZABLE
TOTAL: 450 S.F.

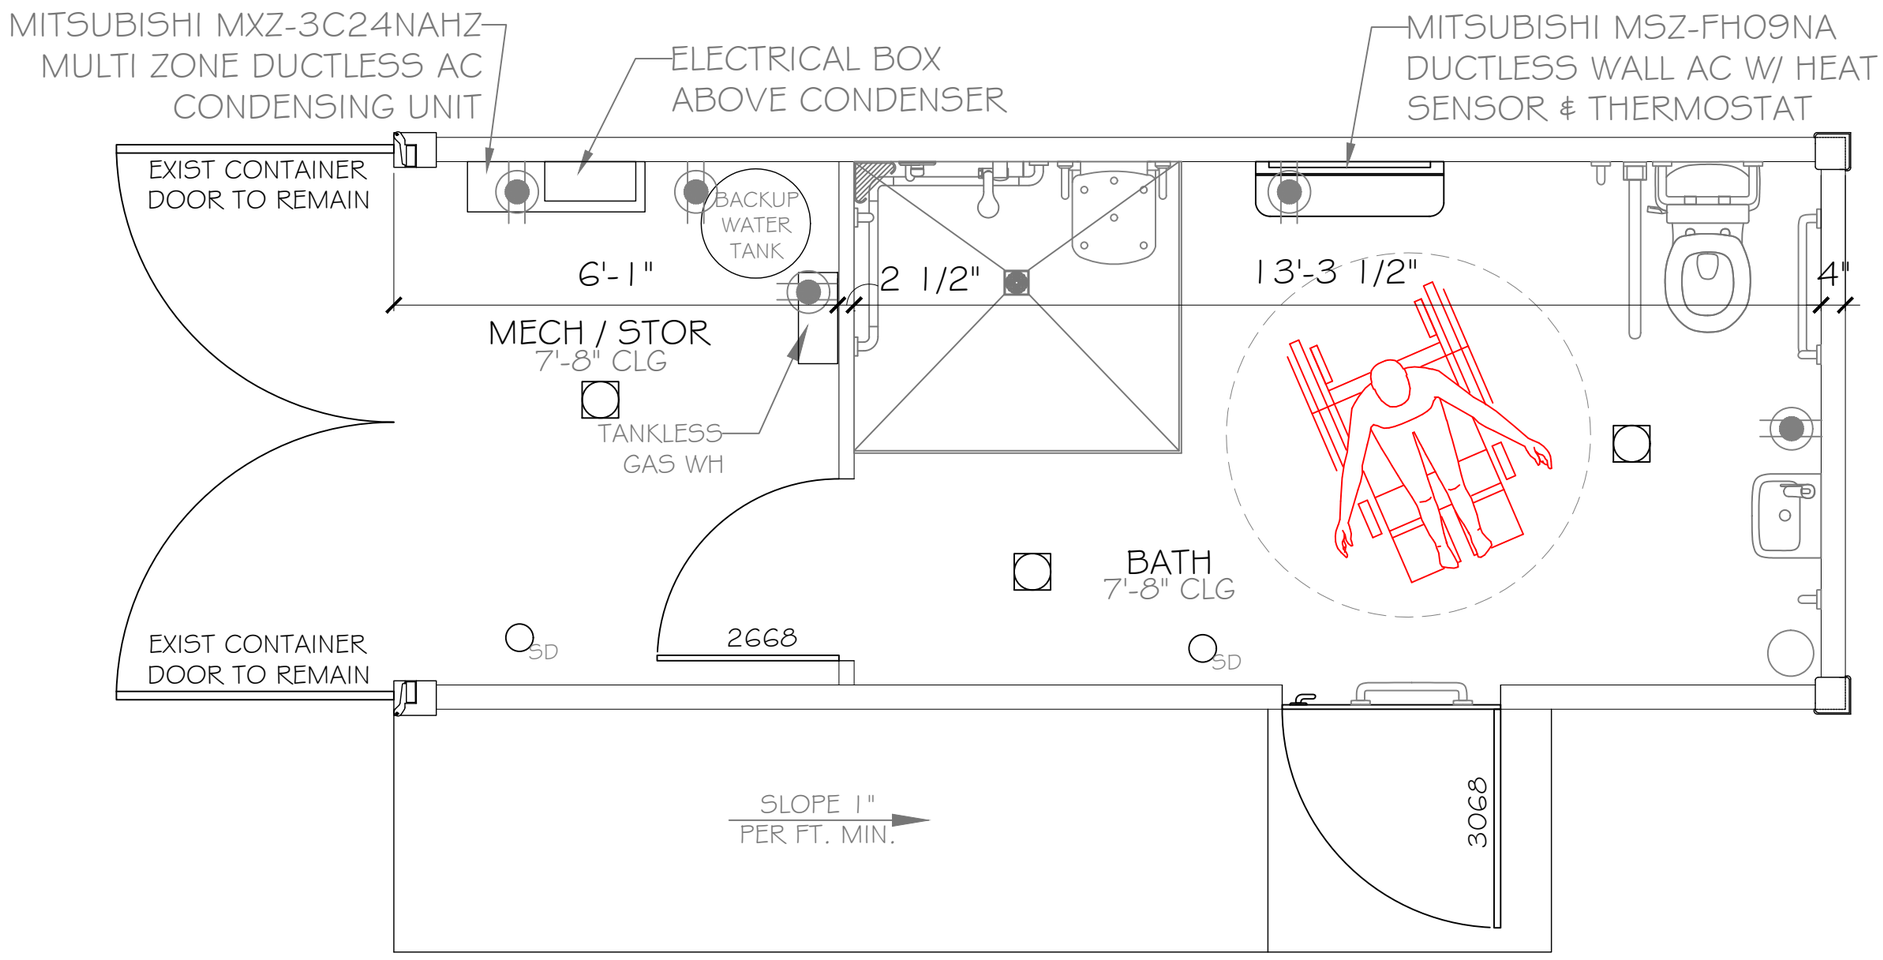

Legend

- 4" RECESSED LIGHT FIXTURE
- SD SMOKE DETECTOR
- 4" FLOOR DRAIN
- GFCI WALL OUTLET

Floor Plan

SCALE: 1/2" = 1'-0"

Notes

1. RHINO LINER FLOORING
2. INTERIOR WALL IS 2.5" INSULATED AWIP PANELS
3. EXTERIOR WALLS ARE 4" INSULATED WIP PANELS

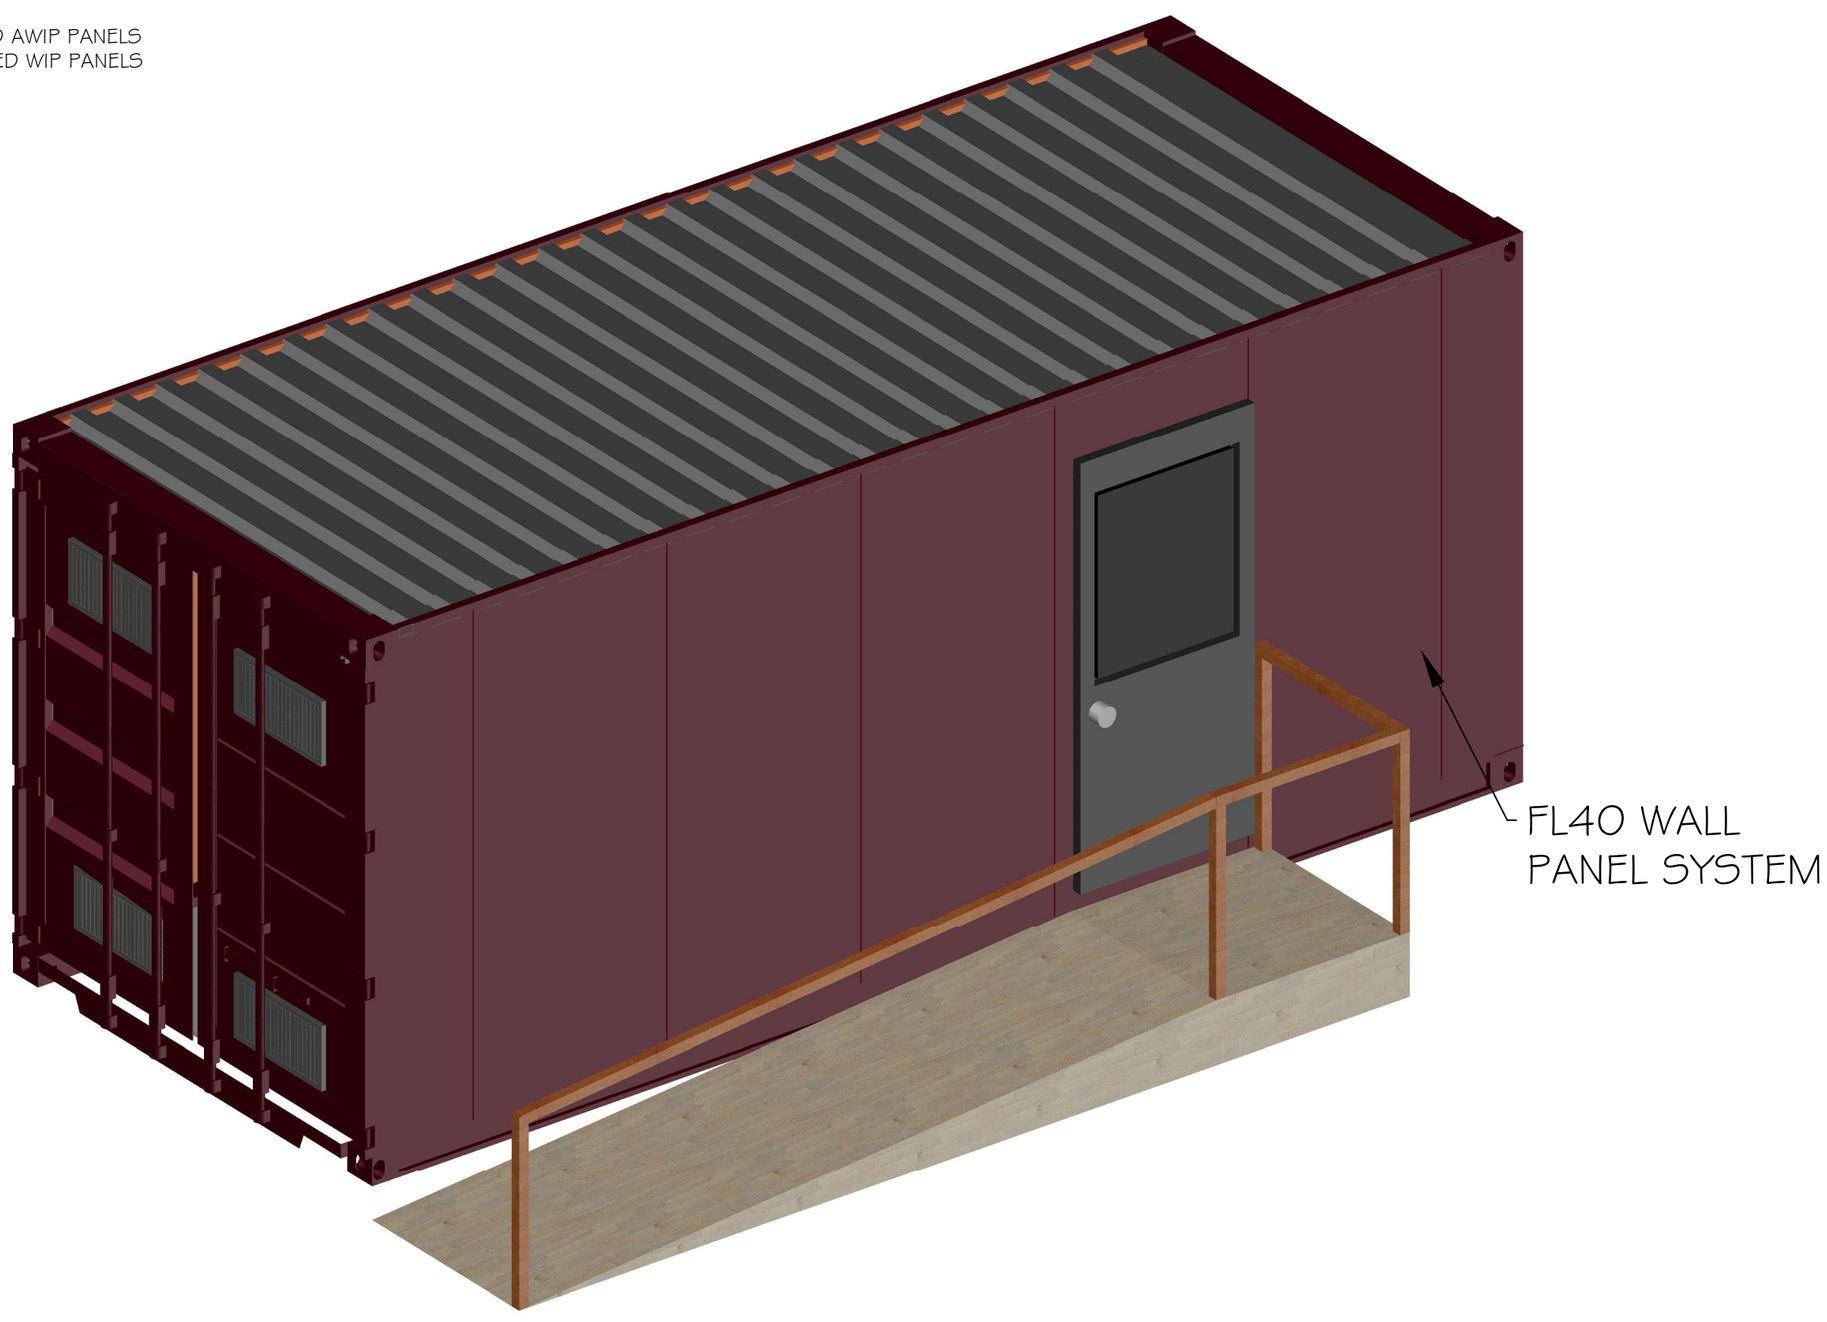

DESIGN &
DRAFTING
602.299.8755
DAWNMDAZ@GMAIL.COM

Atomic
Container Homes

PROPOSED 20'
HANDICAP BATHROOM

1/17/2017
1 20' CONTAINER
CUSTOMIZABLE
TOTAL: 160 S.F.