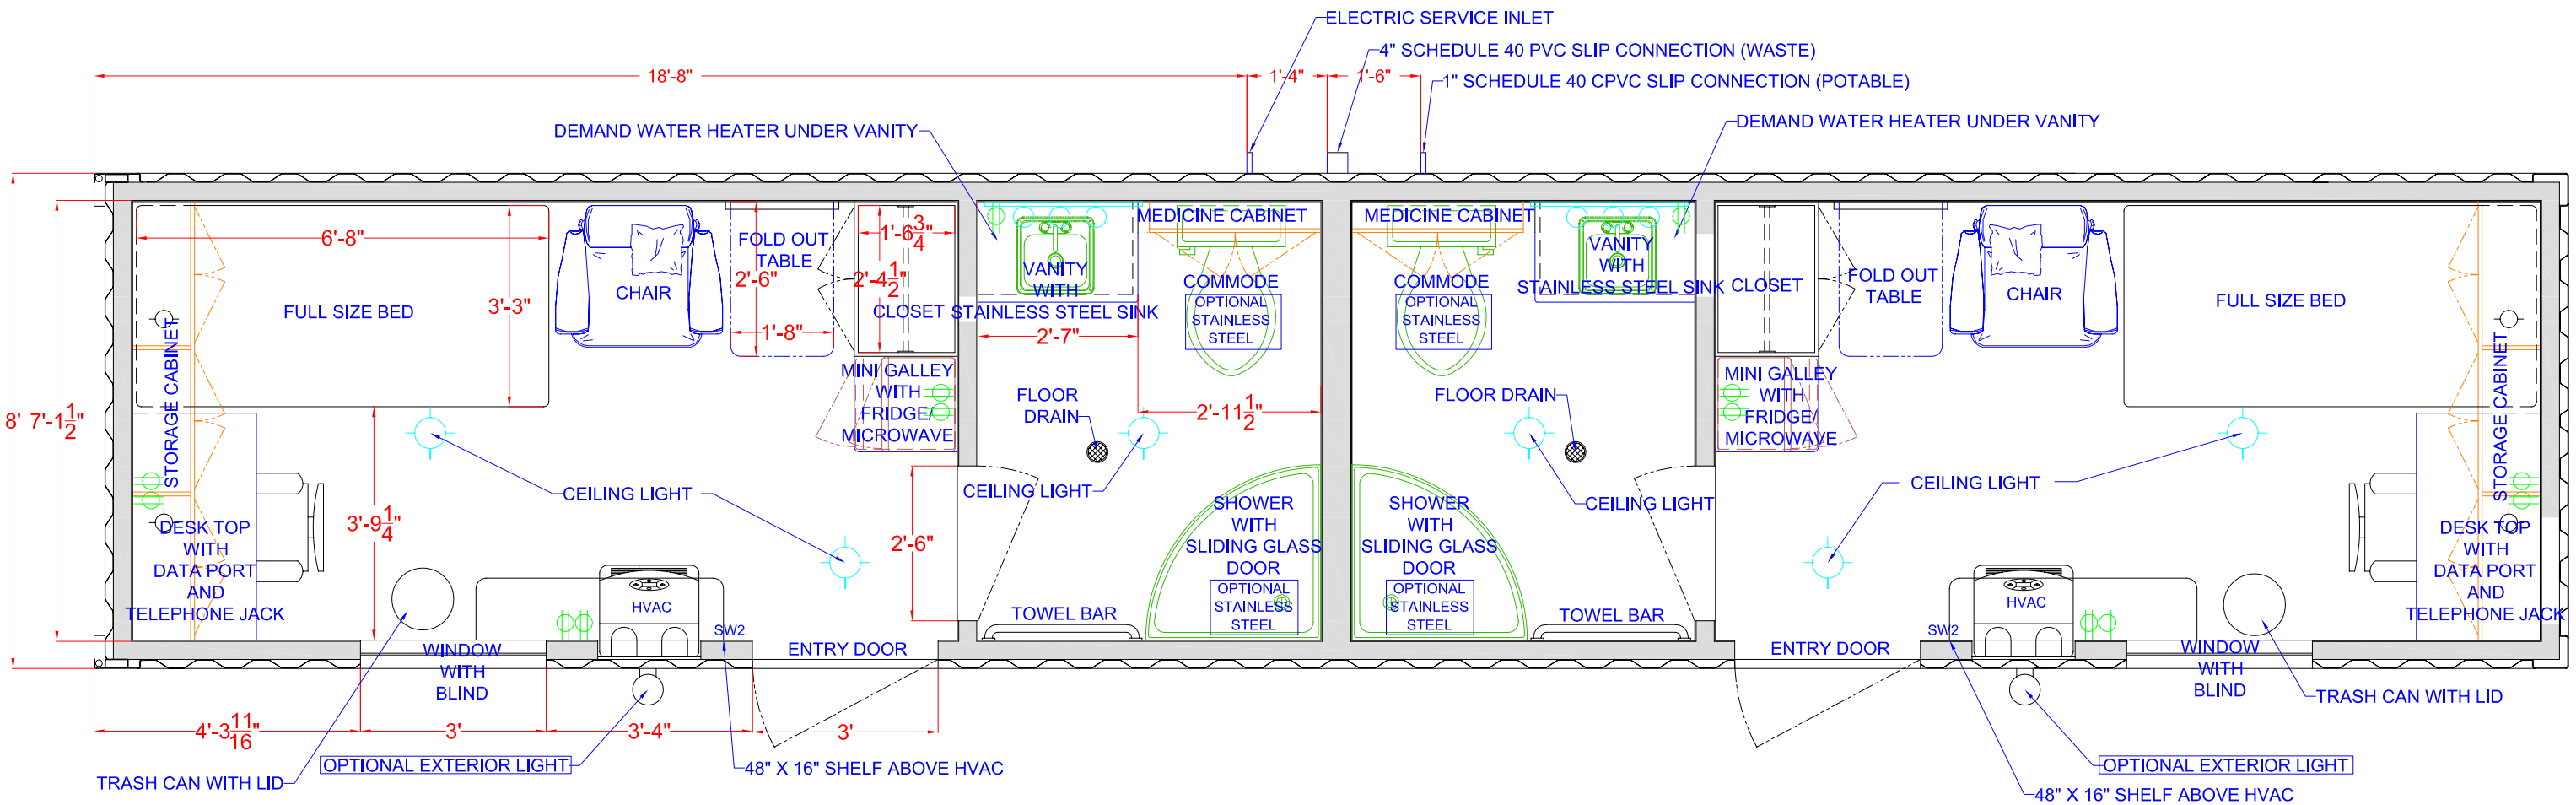
ELECTRIC SERVICE INLET
4" SCHEDULE 40 PVC SLIP CONNECTION (WASTE)
1" SCHEDULE 40 CPVC SLIP CONNECTION (POTABLE)
18'-8"
1'-4"
1'-6"
DEMAND WATER HEATER UNDER VANITY
DEMAND WATER HEATER UNDER VANITY
6'-8"
FULL SIZE BED
3'-3"
CHAIR
FOLD OUT TABLE
2'-6"
1'-6 3/4"
2'-4 1/2"
1'-8"
CLOSET
VANITY WITH STAINLESS STEEL SINK
2'-7"
MEDICINE CABINET
COMMODE
OPTIONAL STAINLESS STEEL
MINI GALLEY WITH FRIDGE/ MICROWAVE
FLOOR DRAIN
2'-11 1/2"
STORAGE CABINET
8' 7'-1 1/2"
3'-9 1/4"
CEILING LIGHT
CEILING LIGHT
2'-6"
SHOWER WITH SLIDING GLASS DOOR
OPTIONAL STAINLESS STEEL
TOWEL BAR
DESK TOP WITH DATA PORT AND TELEPHONE JACK
HVAC
SW2
WINDOW WITH BLIND
ENTRY DOOR
4'-3 11/16"
3'
3'-4"
3'
TRASH CAN WITH LID
OPTIONAL EXTERIOR LIGHT
48" X 16" SHELF ABOVE HVAC
MEDICINE CABINET
COMMODE
OPTIONAL STAINLESS STEEL
VANITY WITH STAINLESS STEEL SINK
CLOSET
FOLD OUT TABLE
CHAIR
FULL SIZE BED
MINI GALLEY WITH FRIDGE/ MICROWAVE
FLOOR DRAIN
CEILING LIGHT
CEILING LIGHT
SHOWER WITH SLIDING GLASS DOOR
OPTIONAL STAINLESS STEEL
TOWEL BAR
STORAGE CABINET
DESK TOP WITH DATA PORT AND TELEPHONE JACK
HVAC
SW2
ENTRY DOOR
WINDOW WITH BLIND
TRASH CAN WITH LID
OPTIONAL EXTERIOR LIGHT
48" X 16" SHELF ABOVE HVAC