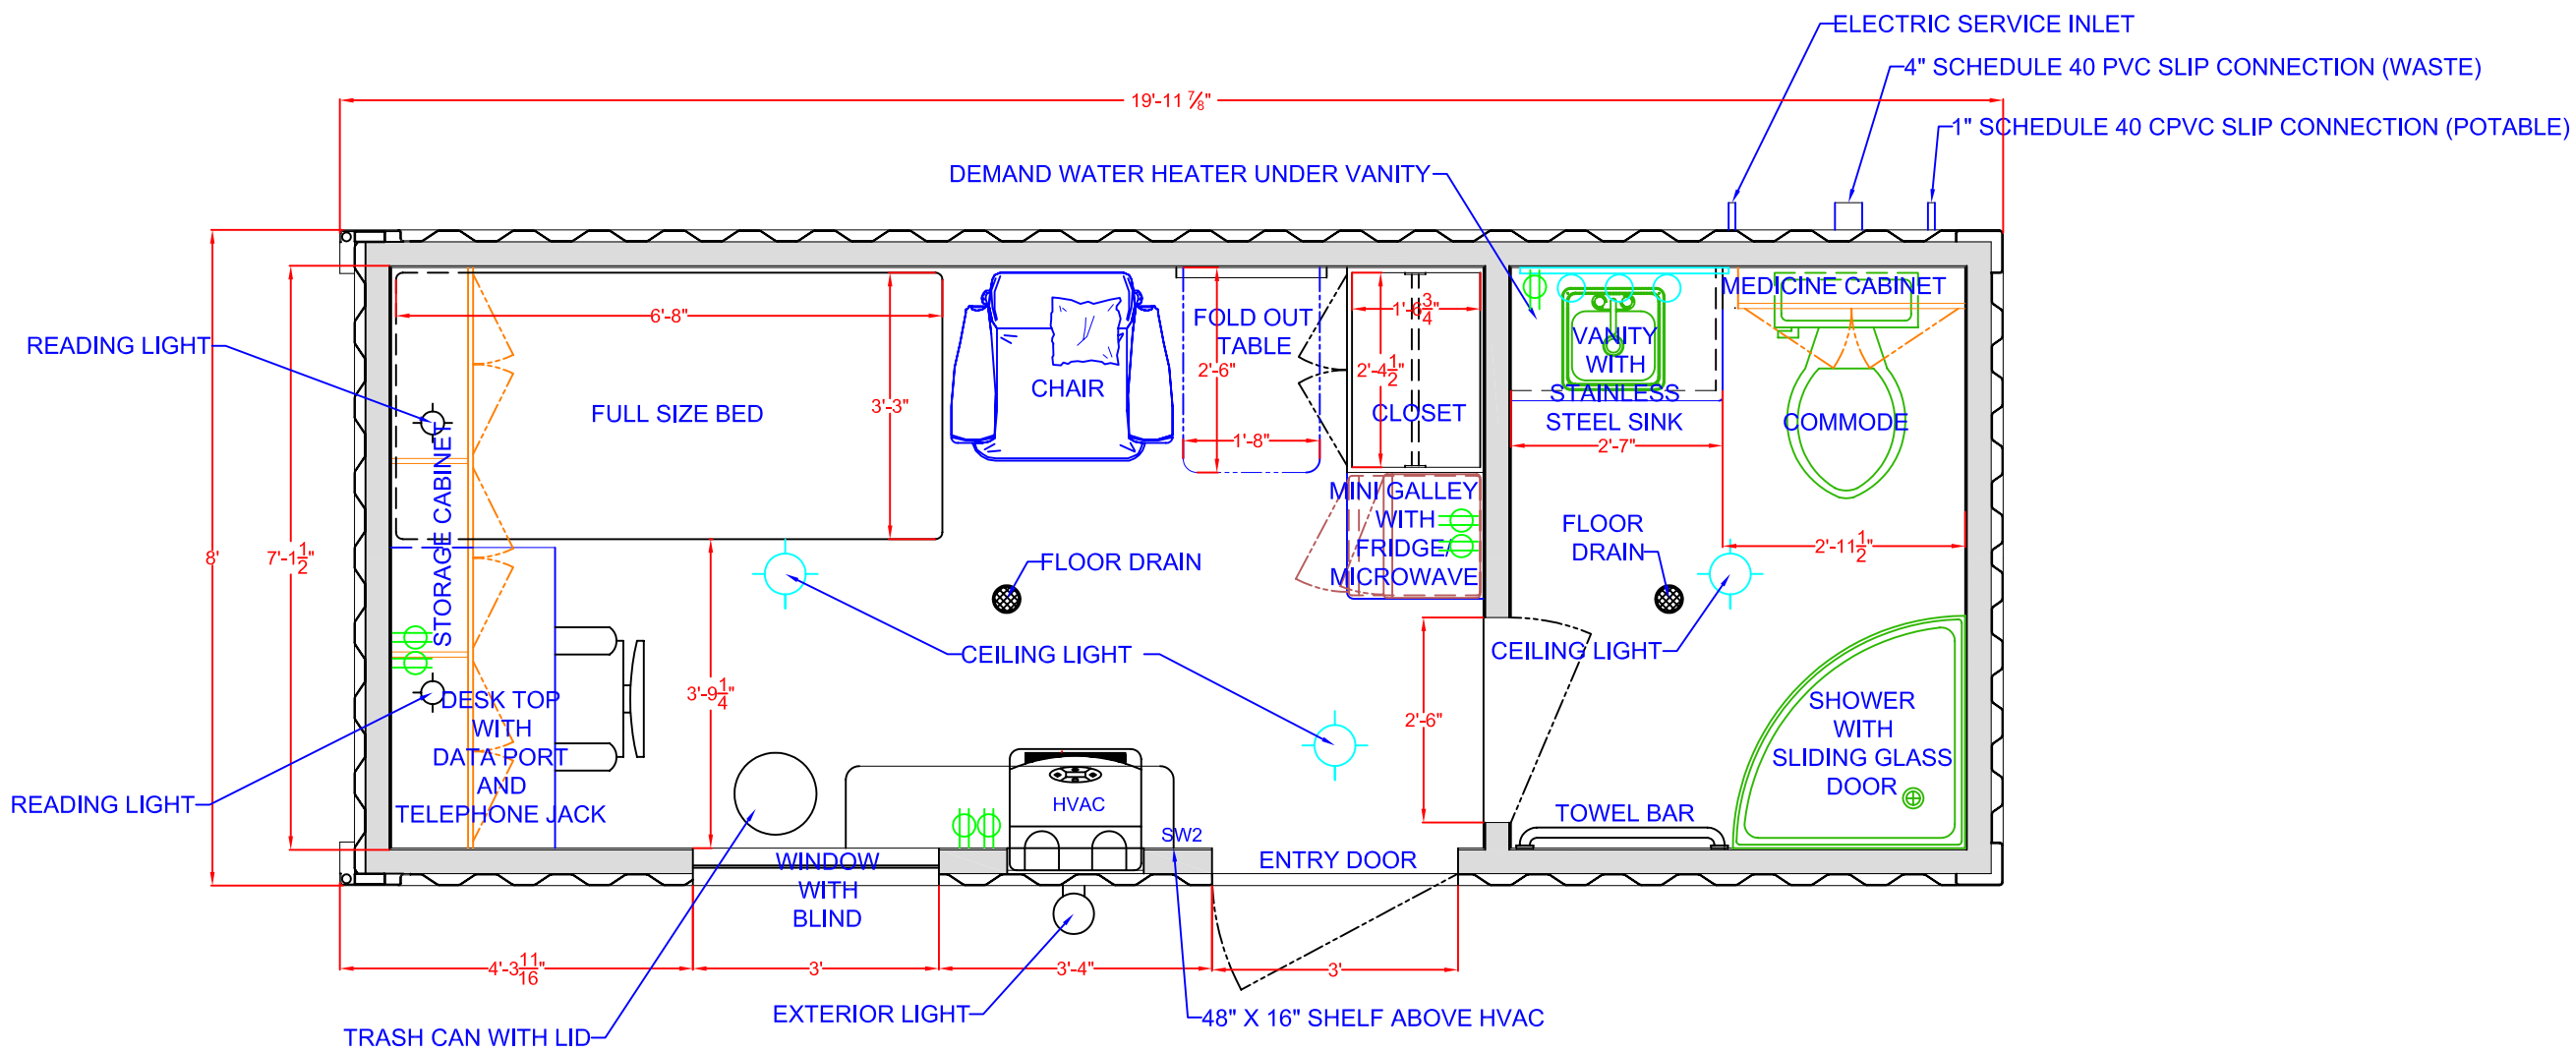
ELECTRIC SERVICE INLET
4" SCHEDULE 40 PVC SLIP CONNECTION (WASTE)
1" SCHEDULE 40 CPVC SLIP CONNECTION (POTABLE)
19'-11 7/8"
DEMAND WATER HEATER UNDER VANITY
READING LIGHT
6'-8"
FULL SIZE BED
3'-3"
CHAIR
FOLD OUT TABLE
2'-6"
1'-8"
1'-4 3/4"
2'-4 1/2"
CLOSET
VANITY WITH STAINLESS STEEL SINK
2'-7"
MEDICINE CABINET
COMMODE
2'-11 1/2"
MINI GALLEY WITH FRIDGE/ MICROWAVE
FLOOR DRAIN
FLOOR DRAIN
CEILING LIGHT
CEILING LIGHT
8'
7'-1 1/2"
STORAGE CABINET
DESK TOP WITH DATA PORT AND TELEPHONE JACK
READING LIGHT
3'-9 1/4"
2'-6"
SHOWER WITH SLIDING GLASS DOOR
TOWEL BAR
HVAC
SW2
ENTRY DOOR
WINDOW WITH BLIND
4'-3 11/16"
3'
3'-4"
3'
TRASH CAN WITH LID
EXTERIOR LIGHT
48" X 16" SHELF ABOVE HVAC