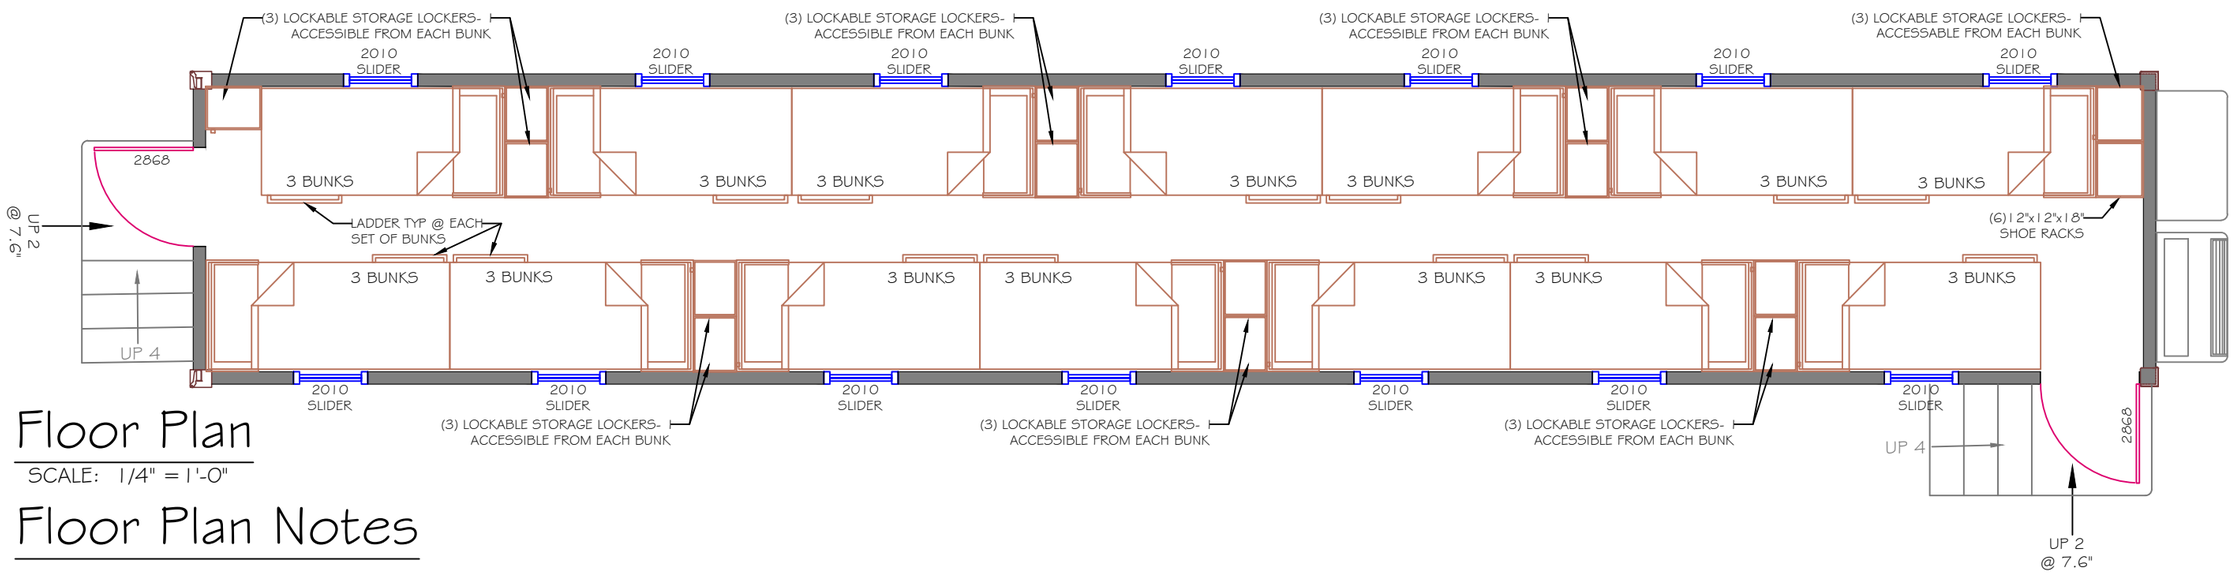

Floor Plan

SCALE: 1/4" = 1'-0"

Floor Plan Notes

1. RHINO LINER FLOORING
2. EXTERIOR & INTERIOR WALLS ARE 4" SIP WALL PANELS
3. ALL WALL AND FLOORING COVERING HAVE A CLASS 1 FIRE SPREAD RATING
4. HEPA AIR FILTRATION INTEGRATED INTO HVAC VENTILATION
5. 1 MAIN AC UNIT AT FRONT OF UNIT
6. INDIVIDUAL LED LIGHT WITH SWITCH AT EACH BUNK
7. EACH BUNK HAS PRIVACY CURTAIN
8. 24"x12" INDIVIDUAL SLIDING WINDOW AT EACH BUNK
9. EACH BUNK IS 2'-10" width x 6'-6" depth
10. LOW WATTAGE AISLE LIGHTING ALONG WALKWAY

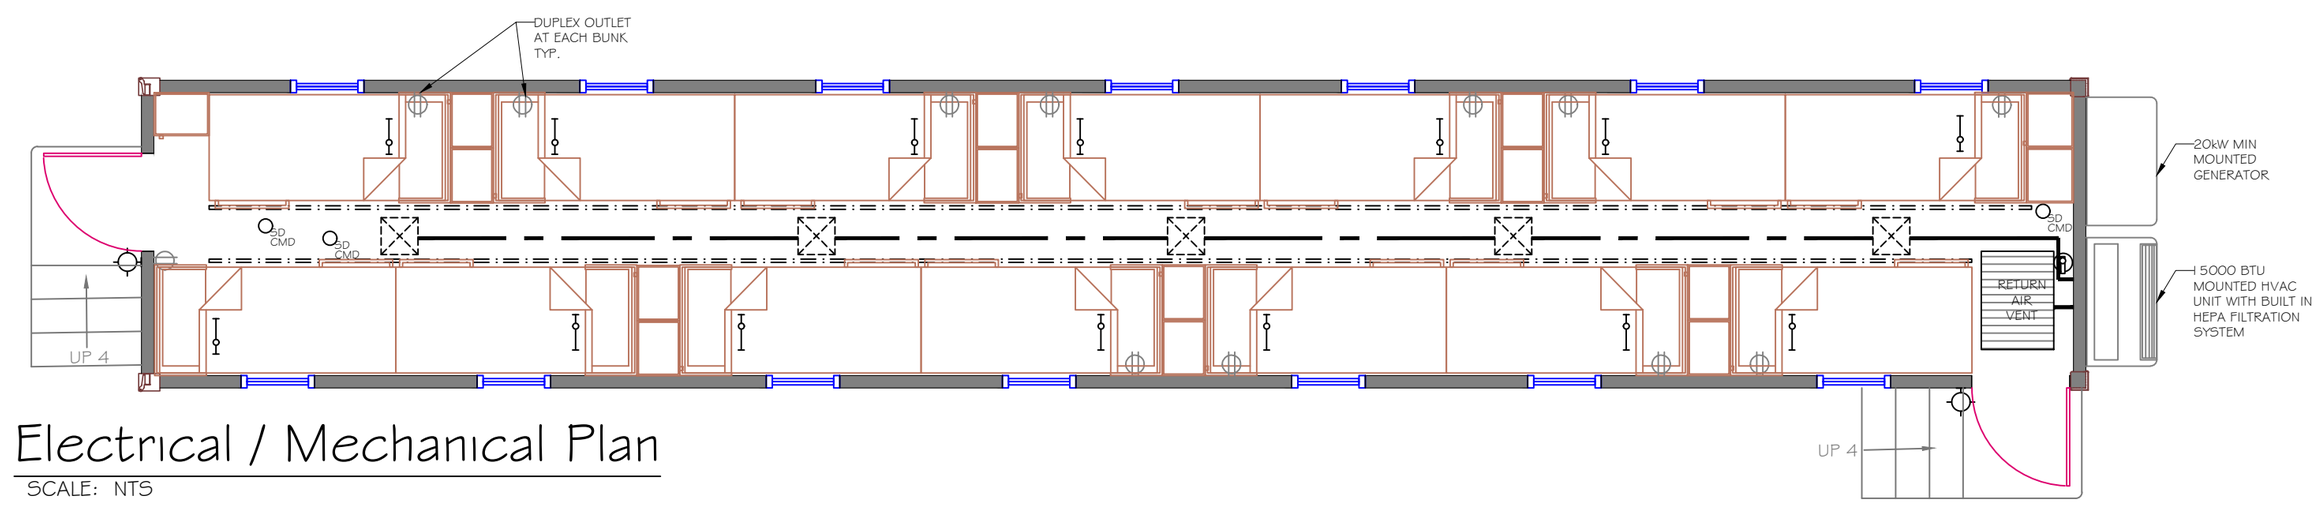

Electrical / Mechanical Plan

SCALE: NTS

Legend

- 4" RECESSED LIGHT FIXTURE
- LED BUNK LIGHT WITH SWITCH (AT EACH BUNK)
- SOLAR WALL MOUNTED LIGHT FIXTURE
- SD CMD SMOKE & CARBON DIOXIDE DETECTOR
- FIRE EXTINGUISHER
- DUPLEX OUTLET (AT EACH ROW OF BUNKS)
- $ SWITCH
- LOW LEVEL WALKWAY LIGHTING
- HVAC SUPPLY VENT

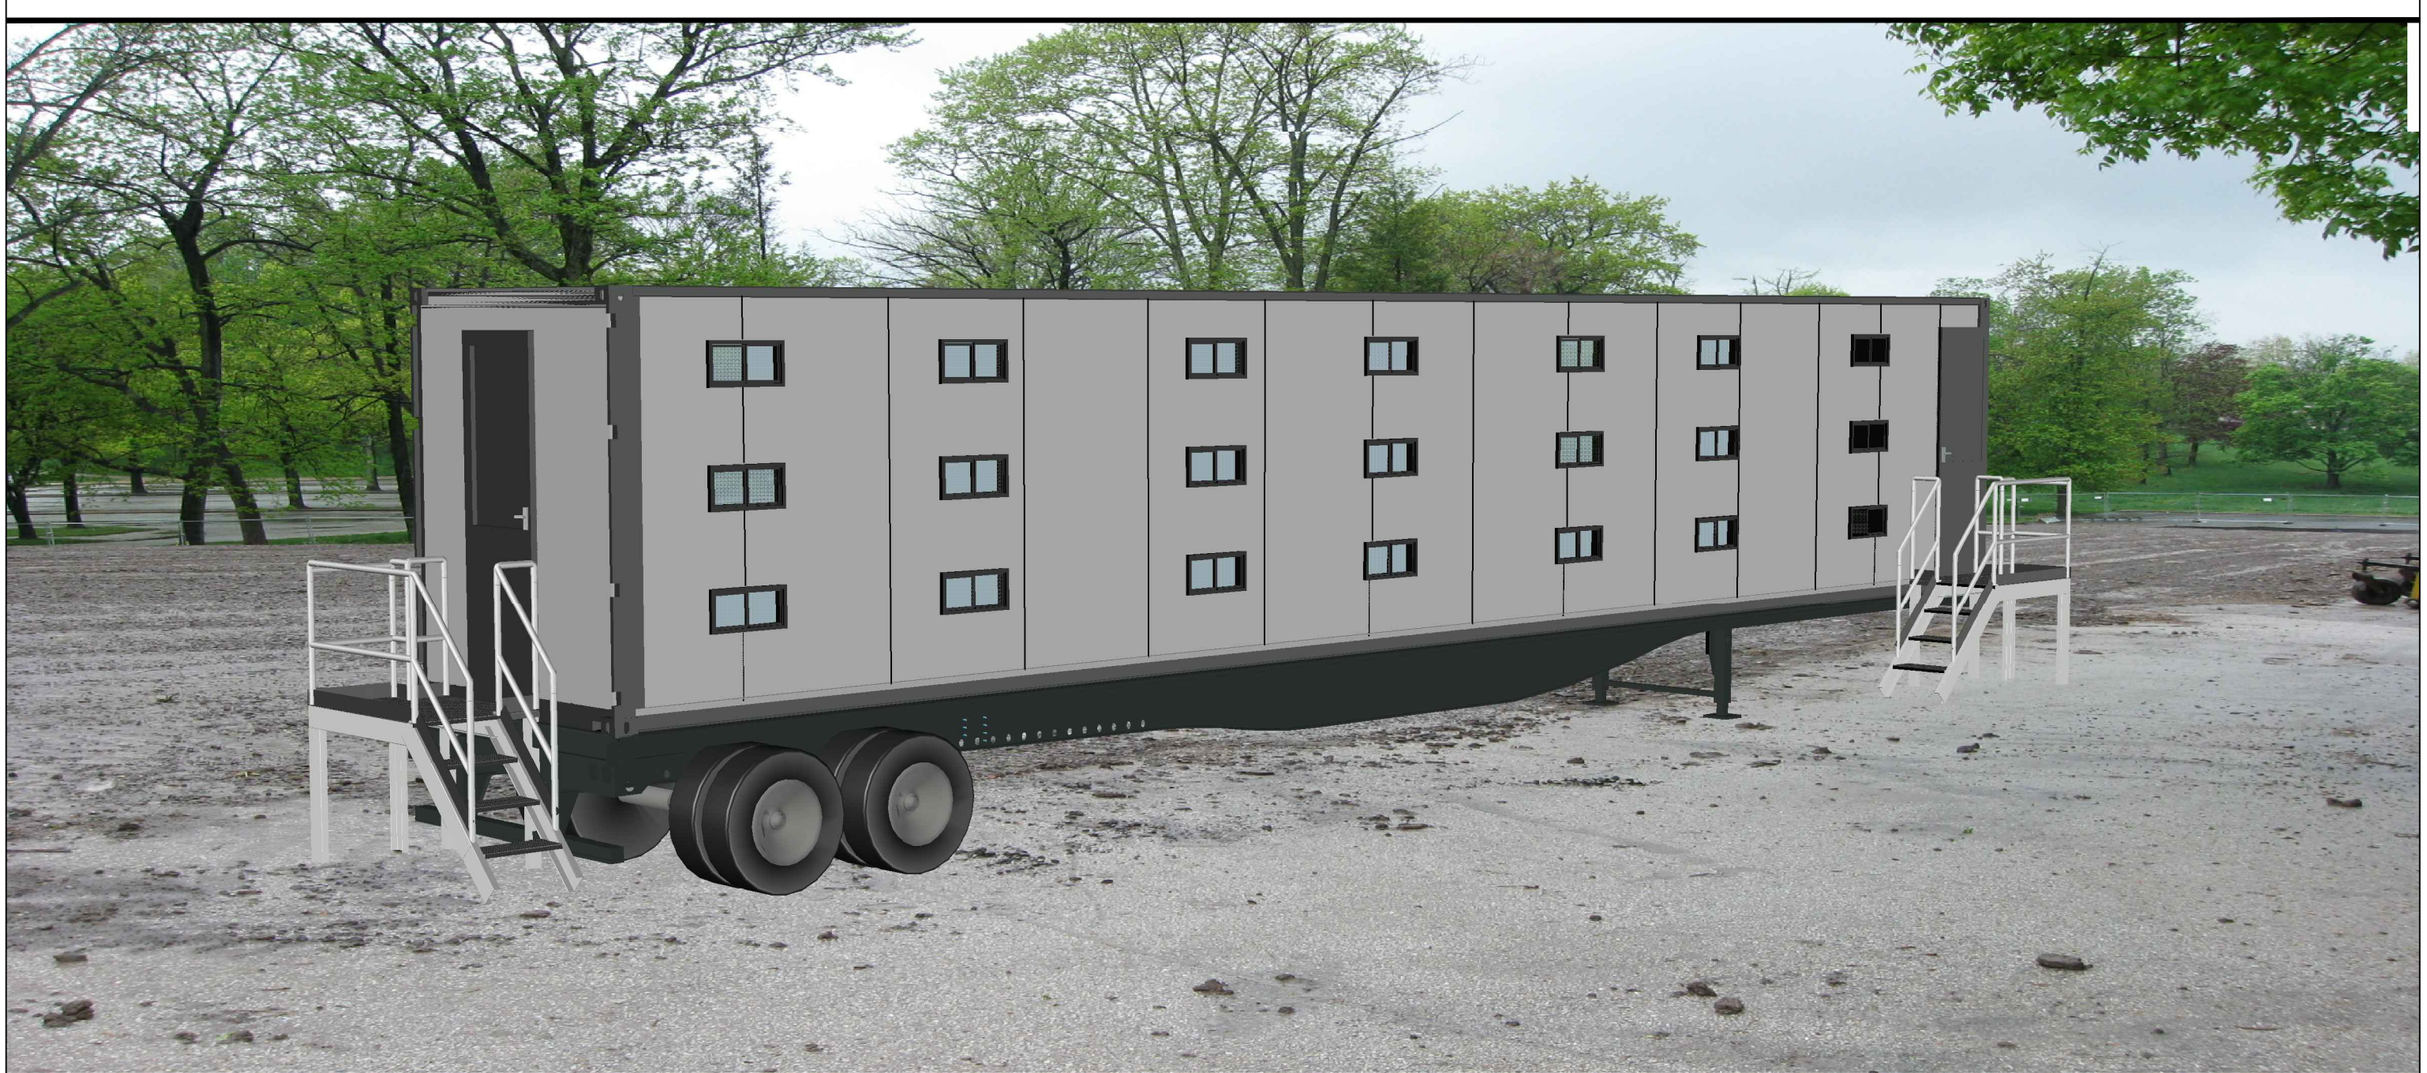

dc DESIGNS

53' 42 PERSON SLEEPER UNIT