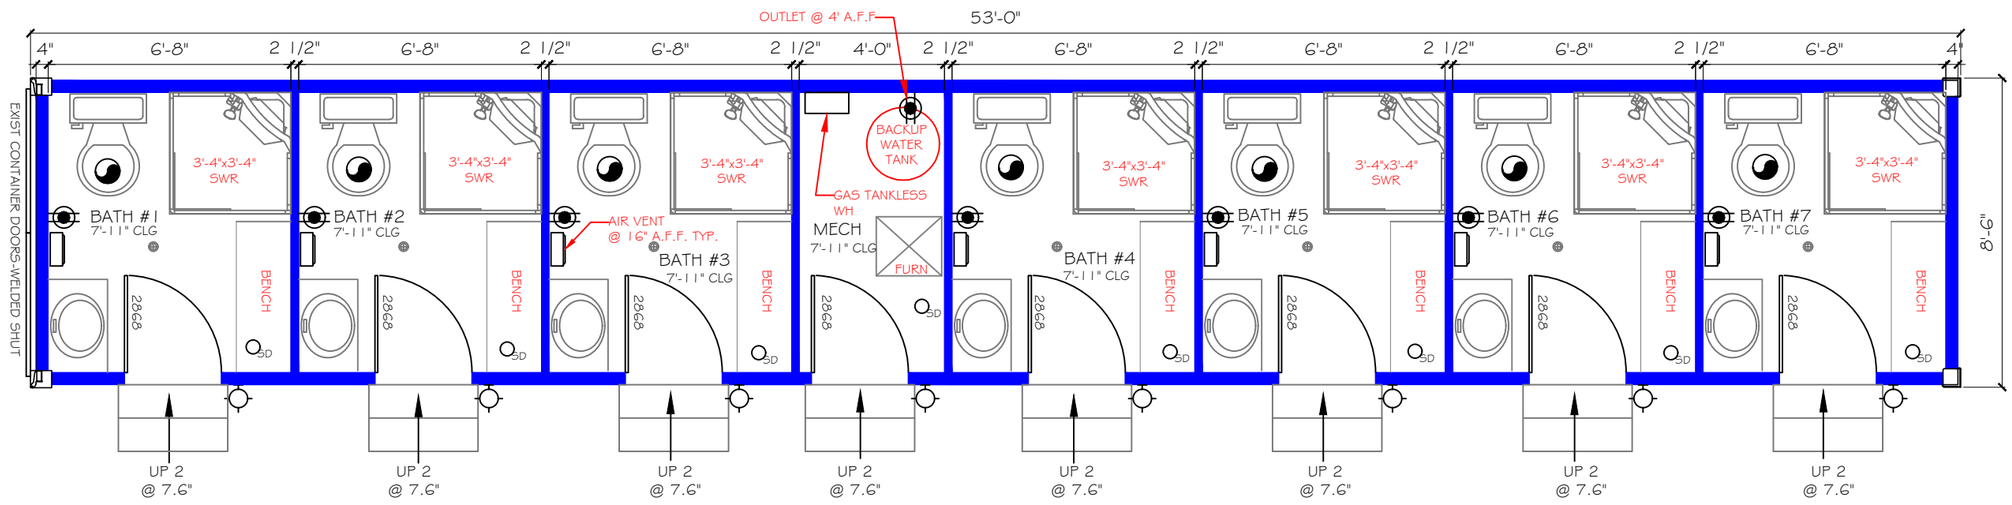

Floor Plan

SCALE: 1/4" = 1'-0"

Legend

- 4" RECESSED LIGHT FIXTURE
- SMOKE DETECTOR
- FIRE EXTINGUISHER
- 4" FLOOR DRAIN
- GFCI WALL OUTLET
- AIR VENT @ 1'-4" A.F.F.

Notes

1. RHINO LINER FLOORING
2. EACH BATHROOM HAS A FLOOR DRAIN IN CENTER OF ROOM WHICH LEADS TO 4" SIDE DRAIN AT CENTER OF CONTAINER
3. CONTAINER BUILT UP ON AN 8" SUBFLOOR
4. INTERIOR WALLS AT BUNK ROOMS & MECH/STOR ARE 2.5" SIP WALL PANELS
5. EXTERIOR CONTAINER WALLS ARE 4" SIP WALL PANELS

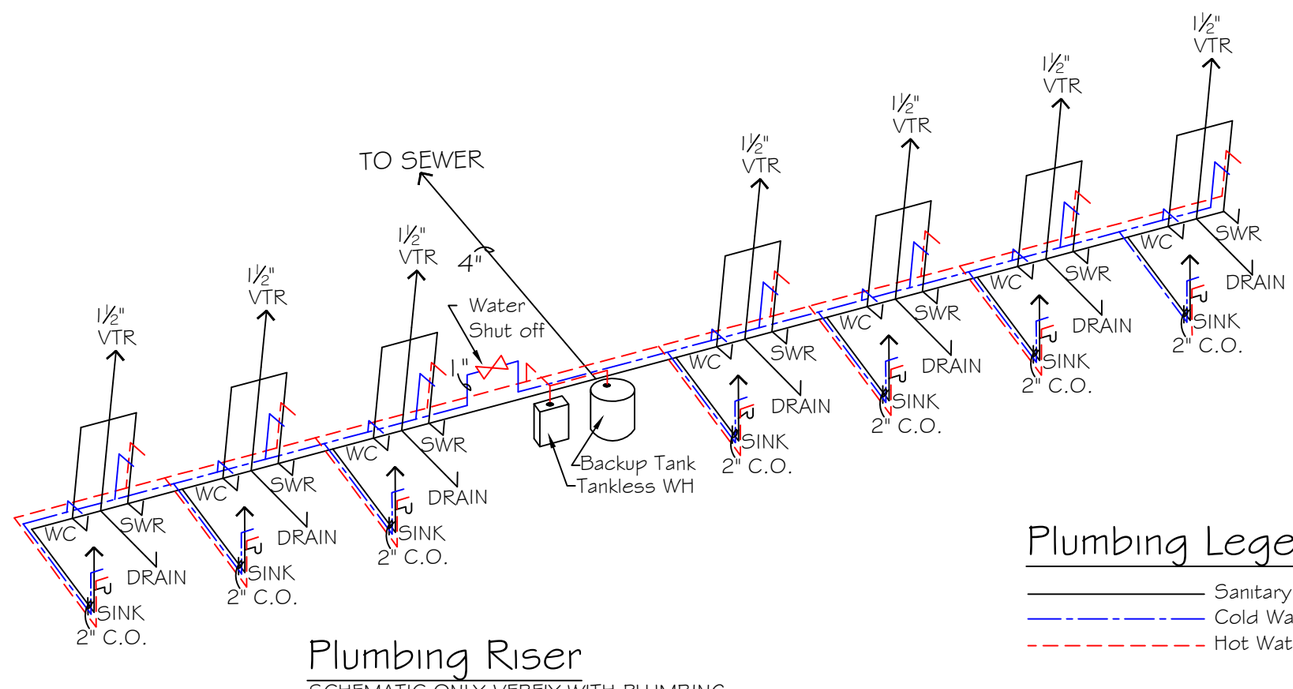

Plumbing Riser

SCHEMATIC ONLY-VERFIY WITH PLUMBING PROFESSIONAL PRIOR TO START OF CONSTRUCTION
1 ½" VTR AT EACH SINK U.N.O.
PLUMBING RISER PLAN NOT TO SCALE
1" WATER LINE
3" WASTE LINE LEADING TO 4" DRAIN

Plumbing Legend

- Sanitary Sewer
- Cold Water
- Hot Water

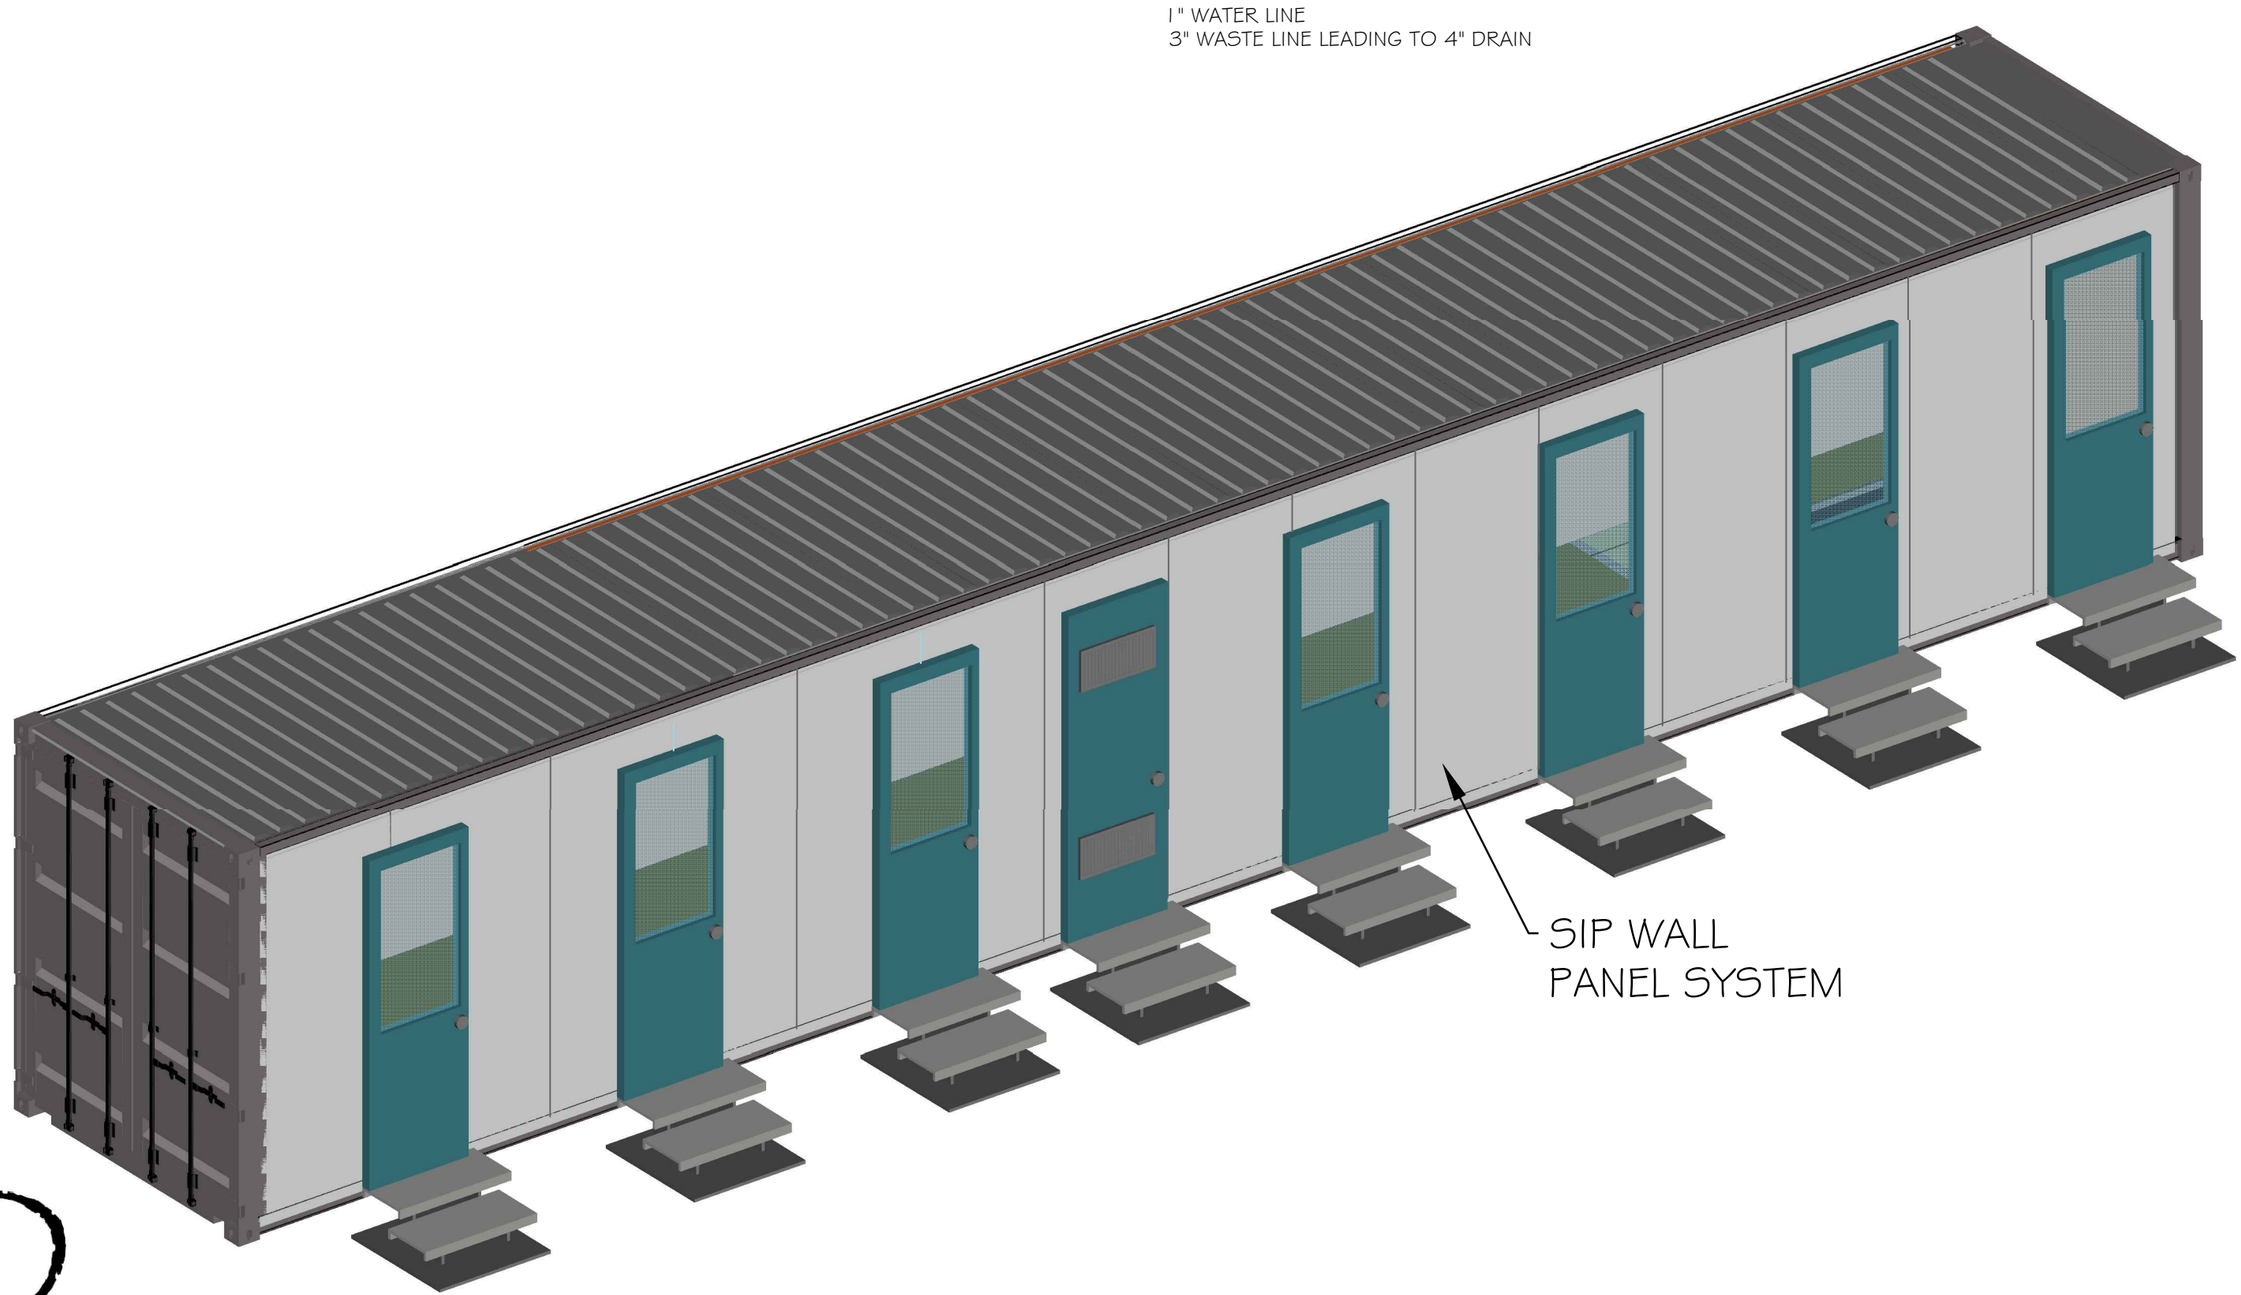

DESIGN & DRAFTING
602.299.8755
DAWNMDAZ@GMAIL.COM
Atomic Container Homes

53' 7 BATHROOM UNIT

3/1/2017
1 53' CONTAINER
CUSTOMIZABLE
TOTAL: 450 S.F.