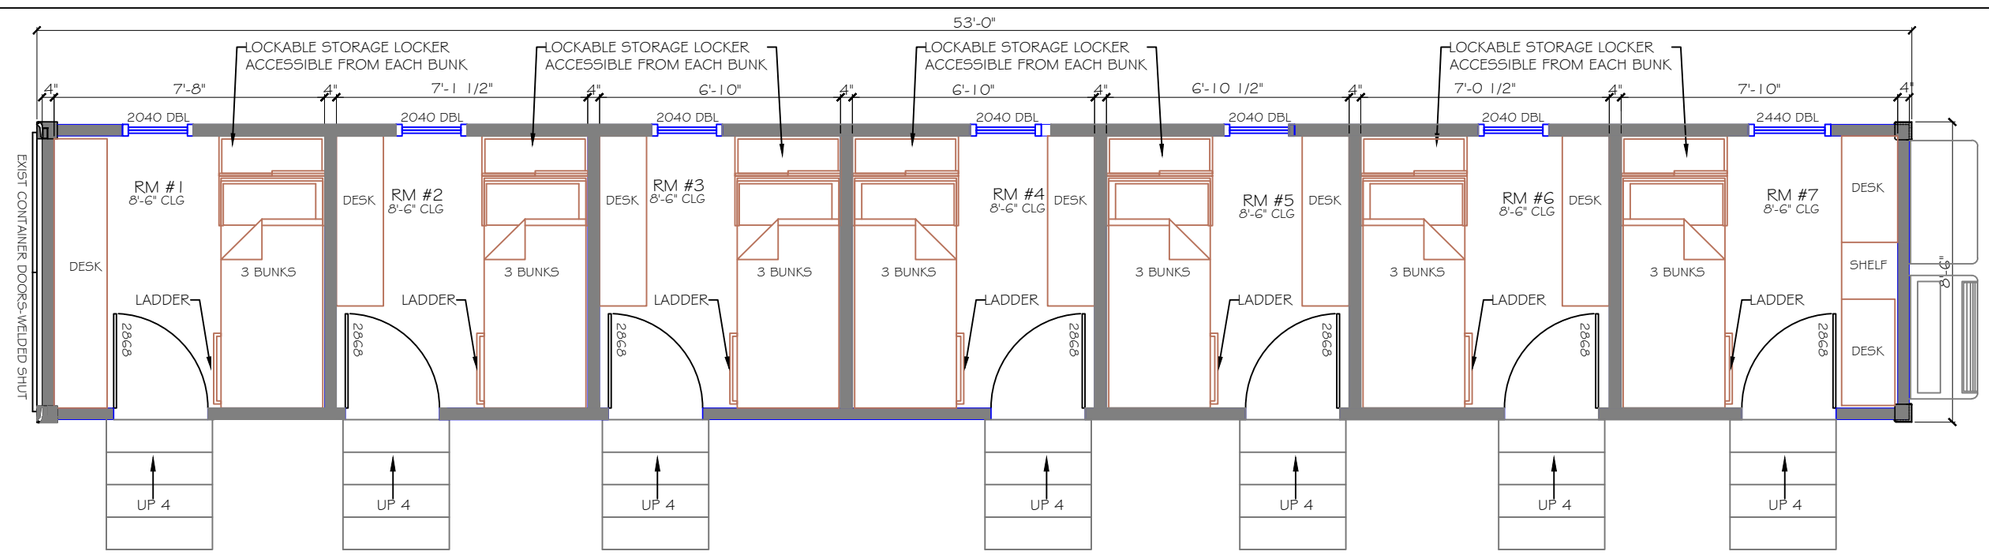

Floor Plan

SCALE: NTS

Floor Plan Notes

1. RHINO LINER FLOORING
2. EXTERIOR & INTERIOR WALLS ARE 4" SIP WALL PANELS
3. ALL WALL AND FLOORING COVERING TO HAVE A CLASS 1 FIRE SPREAD RATING
4. HEPA AIR FILTRATION INTEGRATED INTO HVAC VENTILATION
5. 1 MAIN AC UNIT AT FRONT OF UNIT
6. INDIVIDUAL LED LIGHT WITH SWITCH AT EACH BUNK
7. EACH BUNK HAS PRIVACY CURTAIN
8. EACH BUNK IS 2'-10" width x 6'-6" depth

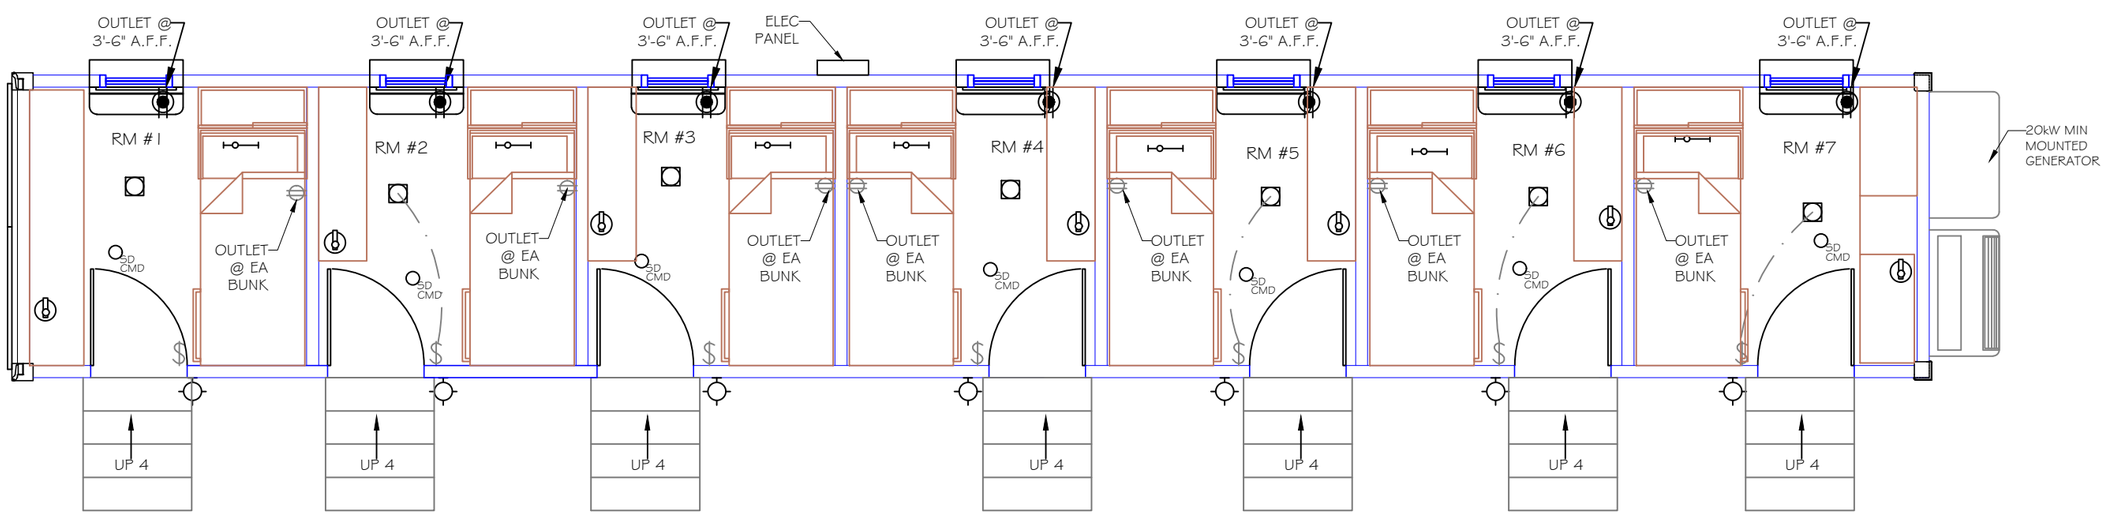

Electrical / Mechanical Plan

SCALE: 1/4" = 1'-0"

Legend

- 4" RECESSED LIGHT FIXTURE
- LED BUNK LIGHT WITH SWITCH (AT EACH BUNK)
- PC CEILING FIXTURE WITH PULL CHAIN
- SOLAR WALL MOUNTED LIGHT FIXTURE
- SD CMD SMOKE & CARBON DIOXIDE DETECTOR
- FIRE EXTINGUISHER
- DUPLEX OUTLET (110V AT +6" A.F.F. U.N.O.)
- $ SWITCH
- 5000BTU 120V WALL AC UNIT. MODEL TBD

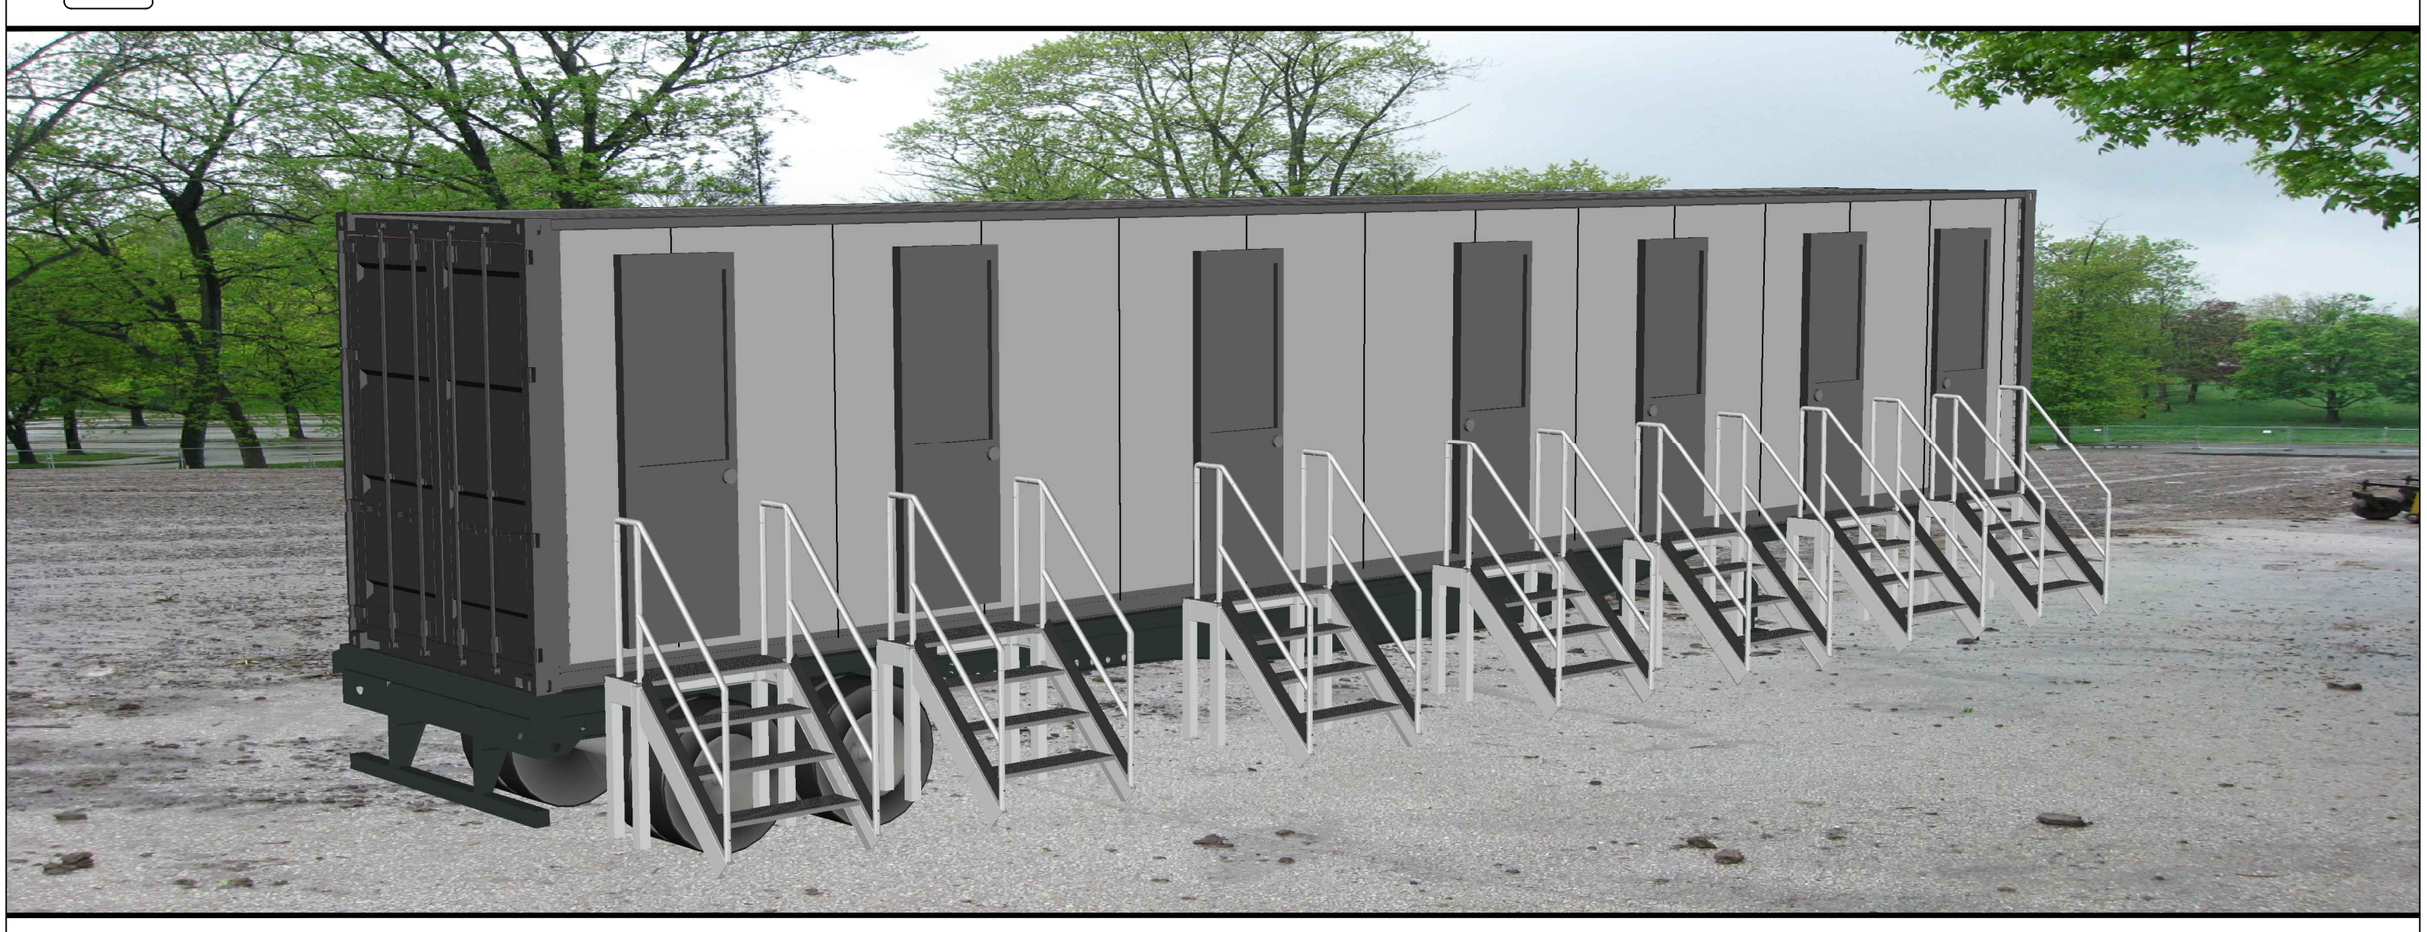

dc DESIGNS

53' 21 Person Sleeper Unit