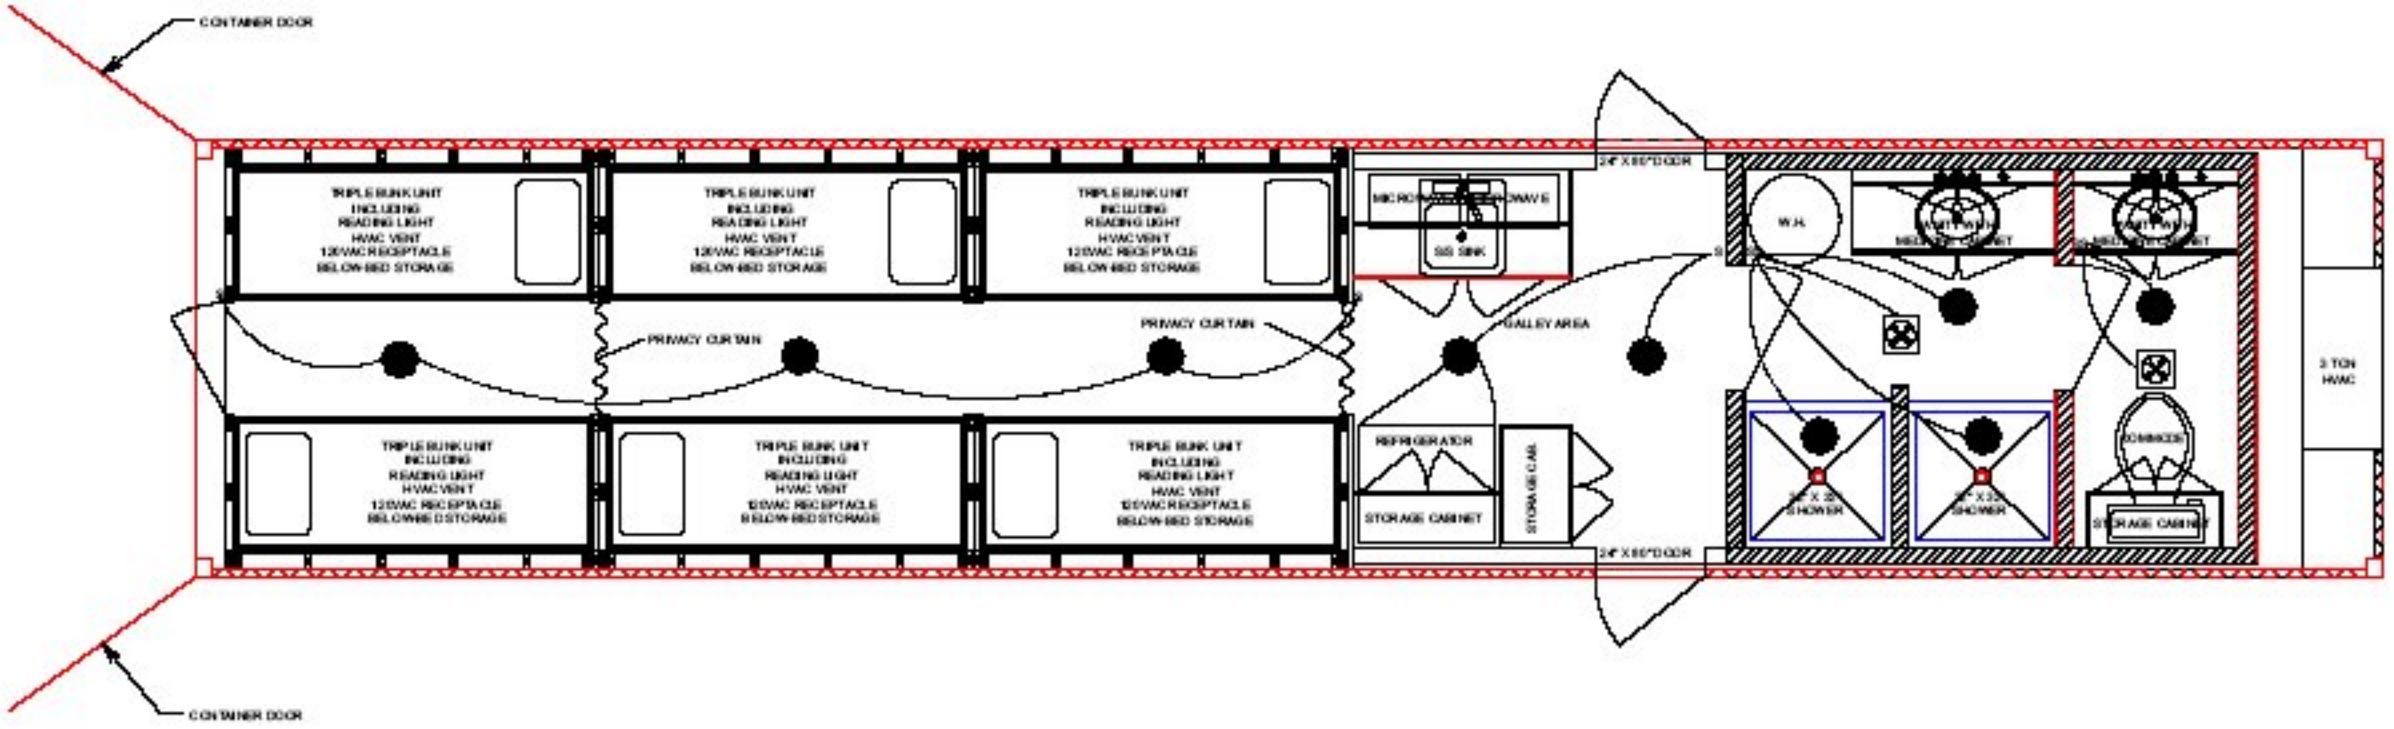
CONTAINER DOOR
TRIPLE BUNK UNIT
INCLUDING
READING LIGHT
HVAC VENT
120VAC RECEPTACLE
BELOW-BED STORAGE
PRIVACY CURTAIN
PRIVACY CURTAIN
GALLEY AREA
SS SINK
REFRIGERATOR
STORAGE CABINET
STORAGE CABINET
24" X 80" DOOR
24" X 80" DOOR
W.H.
SHOWER
SHOWER
COMMODE
STORAGE CABINET
3 TON
HVAC
CONTAINER DOOR