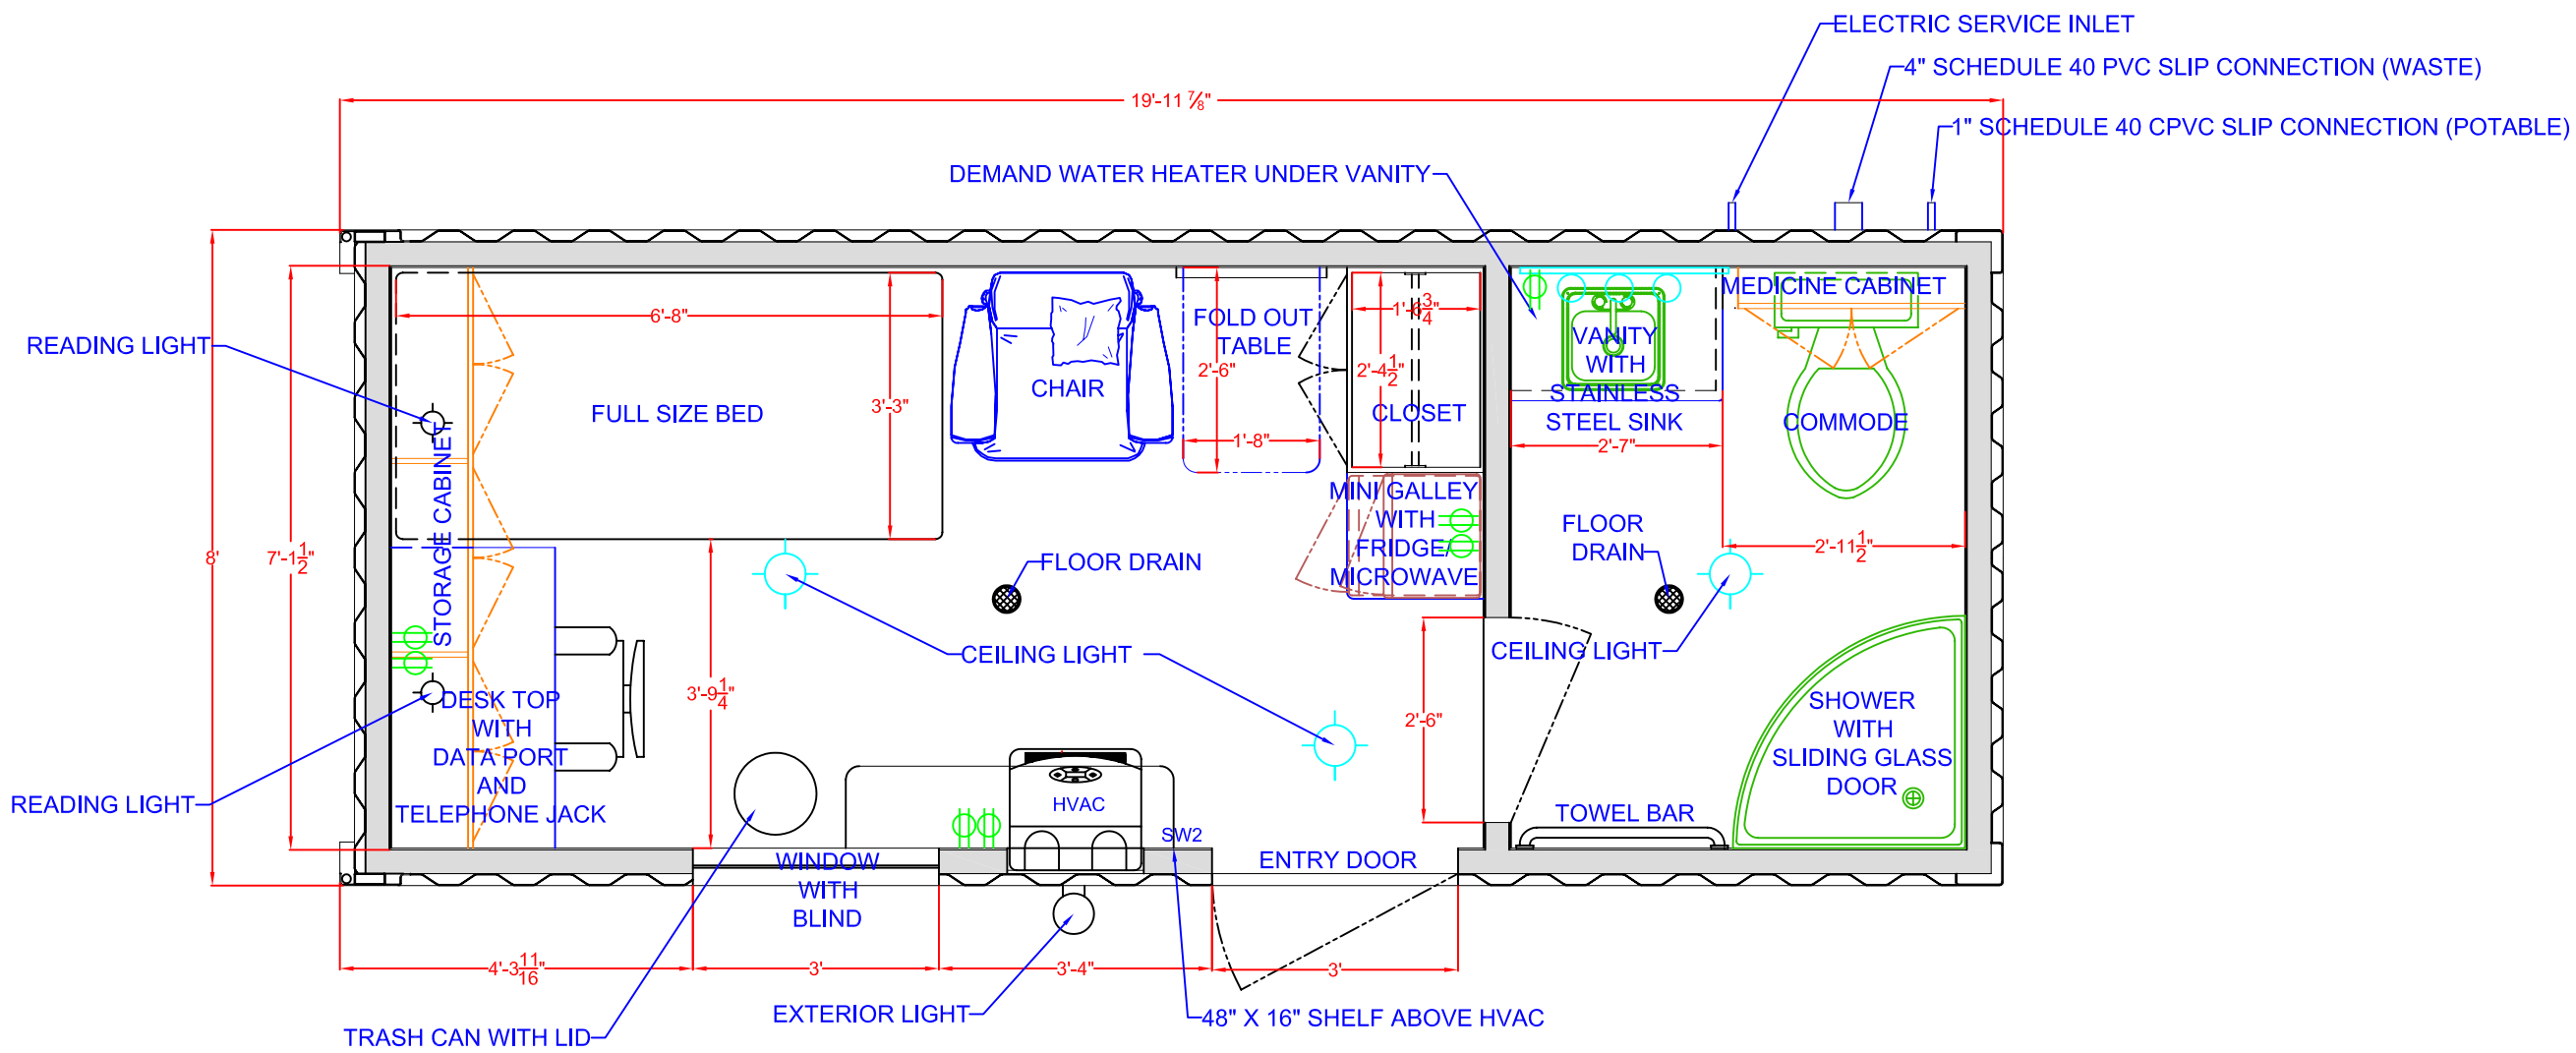
ELECTRIC SERVICE INLET
4" SCHEDULE 40 PVC SLIP CONNECTION (WASTE)
1" SCHEDULE 40 CPVC SLIP CONNECTION (POTABLE)
19'-11 7/8"
DEMAND WATER HEATER UNDER VANITY
READING LIGHT
6'-8"
FULL SIZE BED
3'-3"
CHAIR
FOLD OUT TABLE
2'-6"
1'-8"
1'-4 3/4"
2'-4 1/2"
CLOSET
VANITY WITH STAINLESS STEEL SINK
2'-7"
MEDICINE CABINET
COMMODE
2'-11 1/2"
MINI GALLEY WITH FRIDGE/ MICROWAVE
FLOOR DRAIN
FLOOR DRAIN
CEILING LIGHT
CEILING LIGHT
8'
7'-1 1/2"
STORAGE CABINET
DESK TOP WITH DATA PORT AND TELEPHONE JACK
READING LIGHT
3'-9 1/4"
2'-6"
SHOWER WITH SLIDING GLASS DOOR
TOWEL BAR
HVAC
SW2
ENTRY DOOR
WINDOW WITH BLIND
4'-3 11/16"
3'
3'-4"
3'
TRASH CAN WITH LID
EXTERIOR LIGHT
48" X 16" SHELF ABOVE HVAC

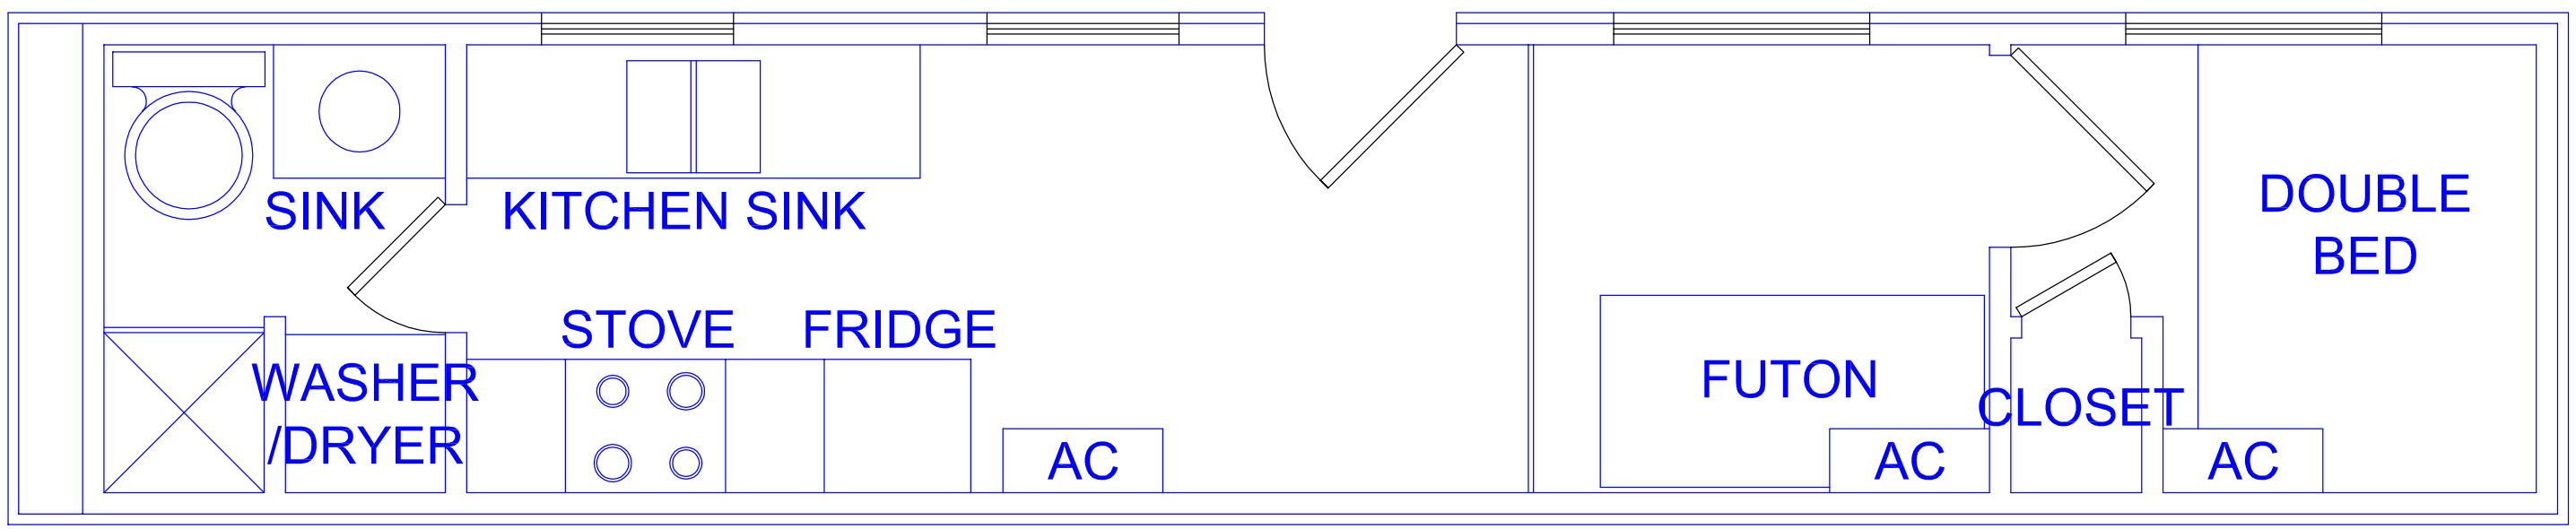
SINK
KITCHEN SINK
STOVE
FRIDGE
WASHER
/DRYER
AC
FUTON
AC
CLOSET
DOUBLE
BED
AC

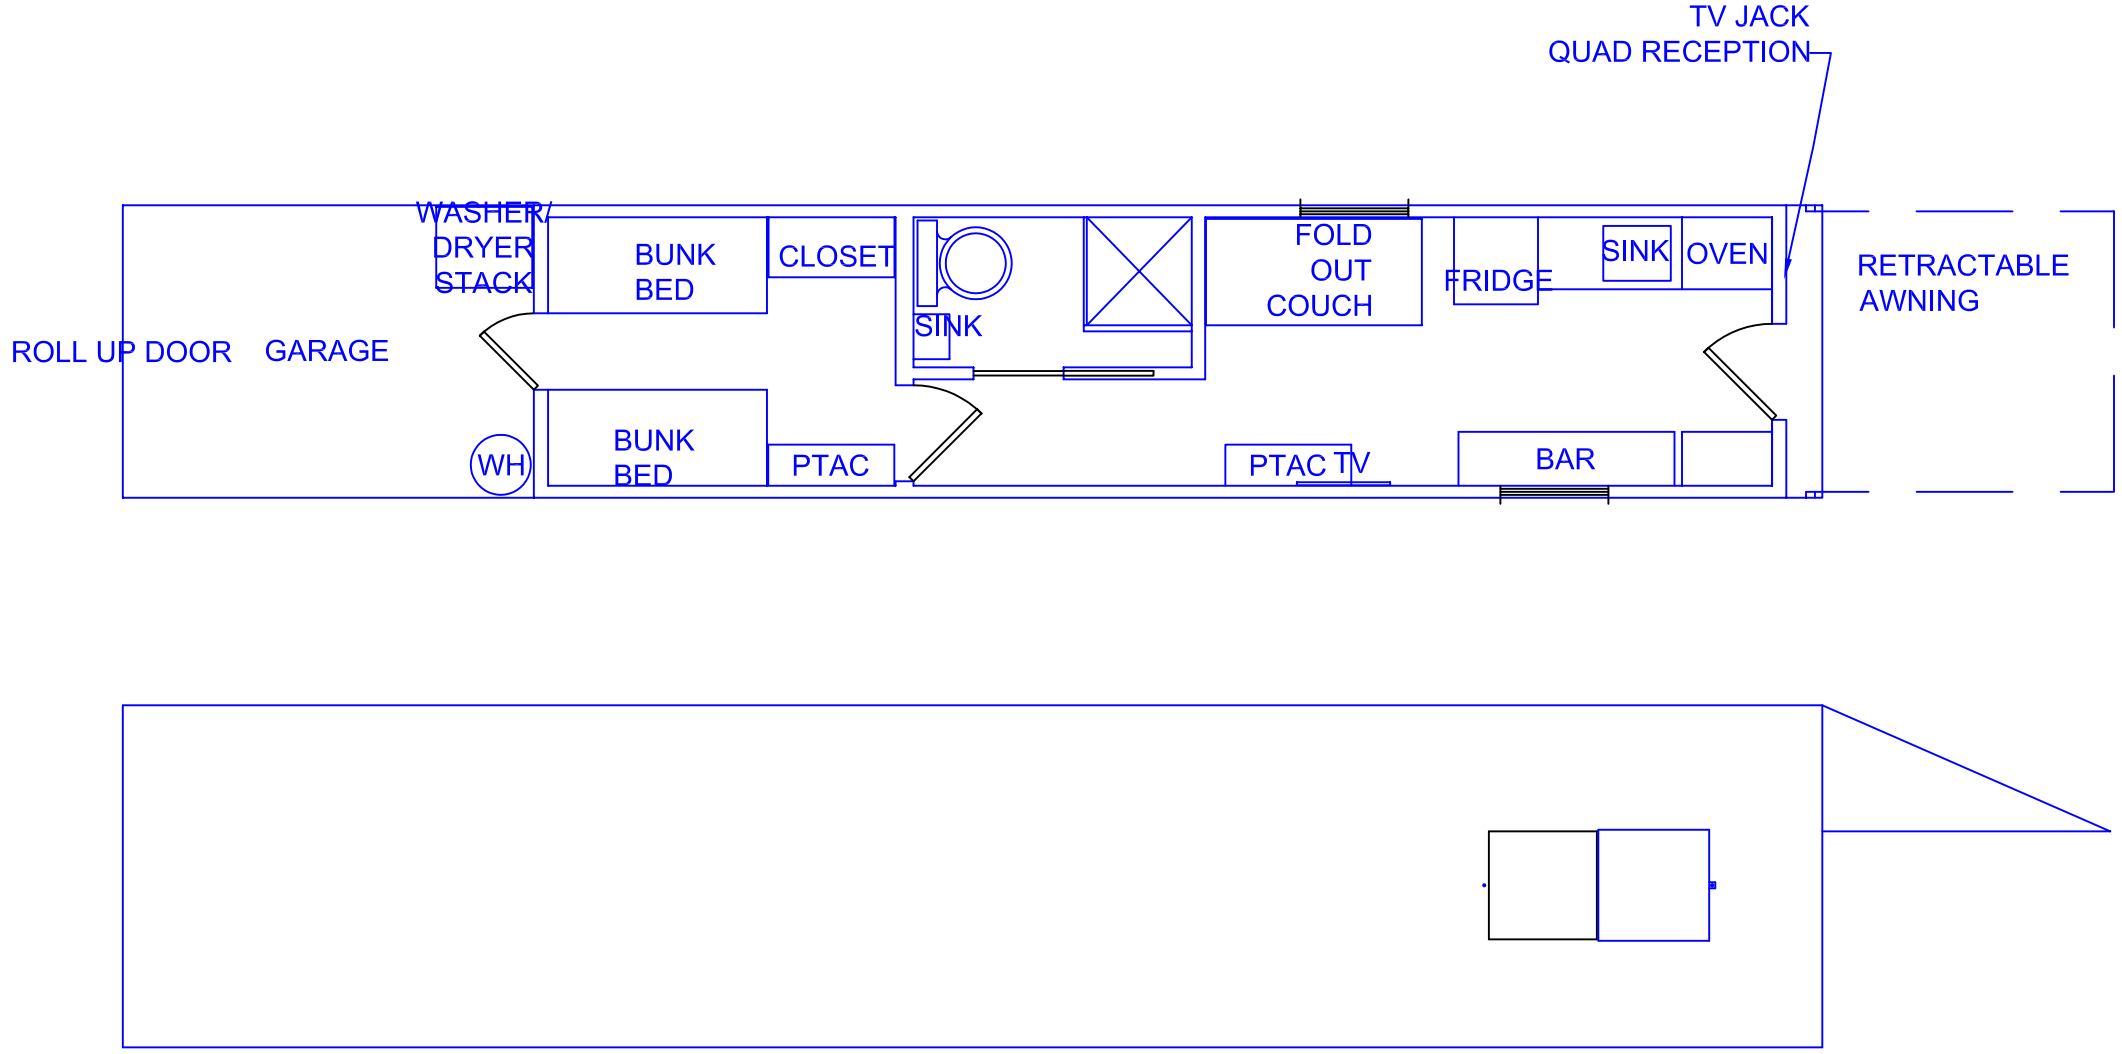
TV JACK
QUAD RECEPTION
WASHER/
DRYER
STACK
BUNK
BED
CLOSET
SINK
FOLD
OUT
COUCH
FRIDGE
SINK
OVEN
RETRACTABLE
AWNING
ROLL UP DOOR
GARAGE
WH
BUNK
BED
PTAC
PTAC
TV
BAR

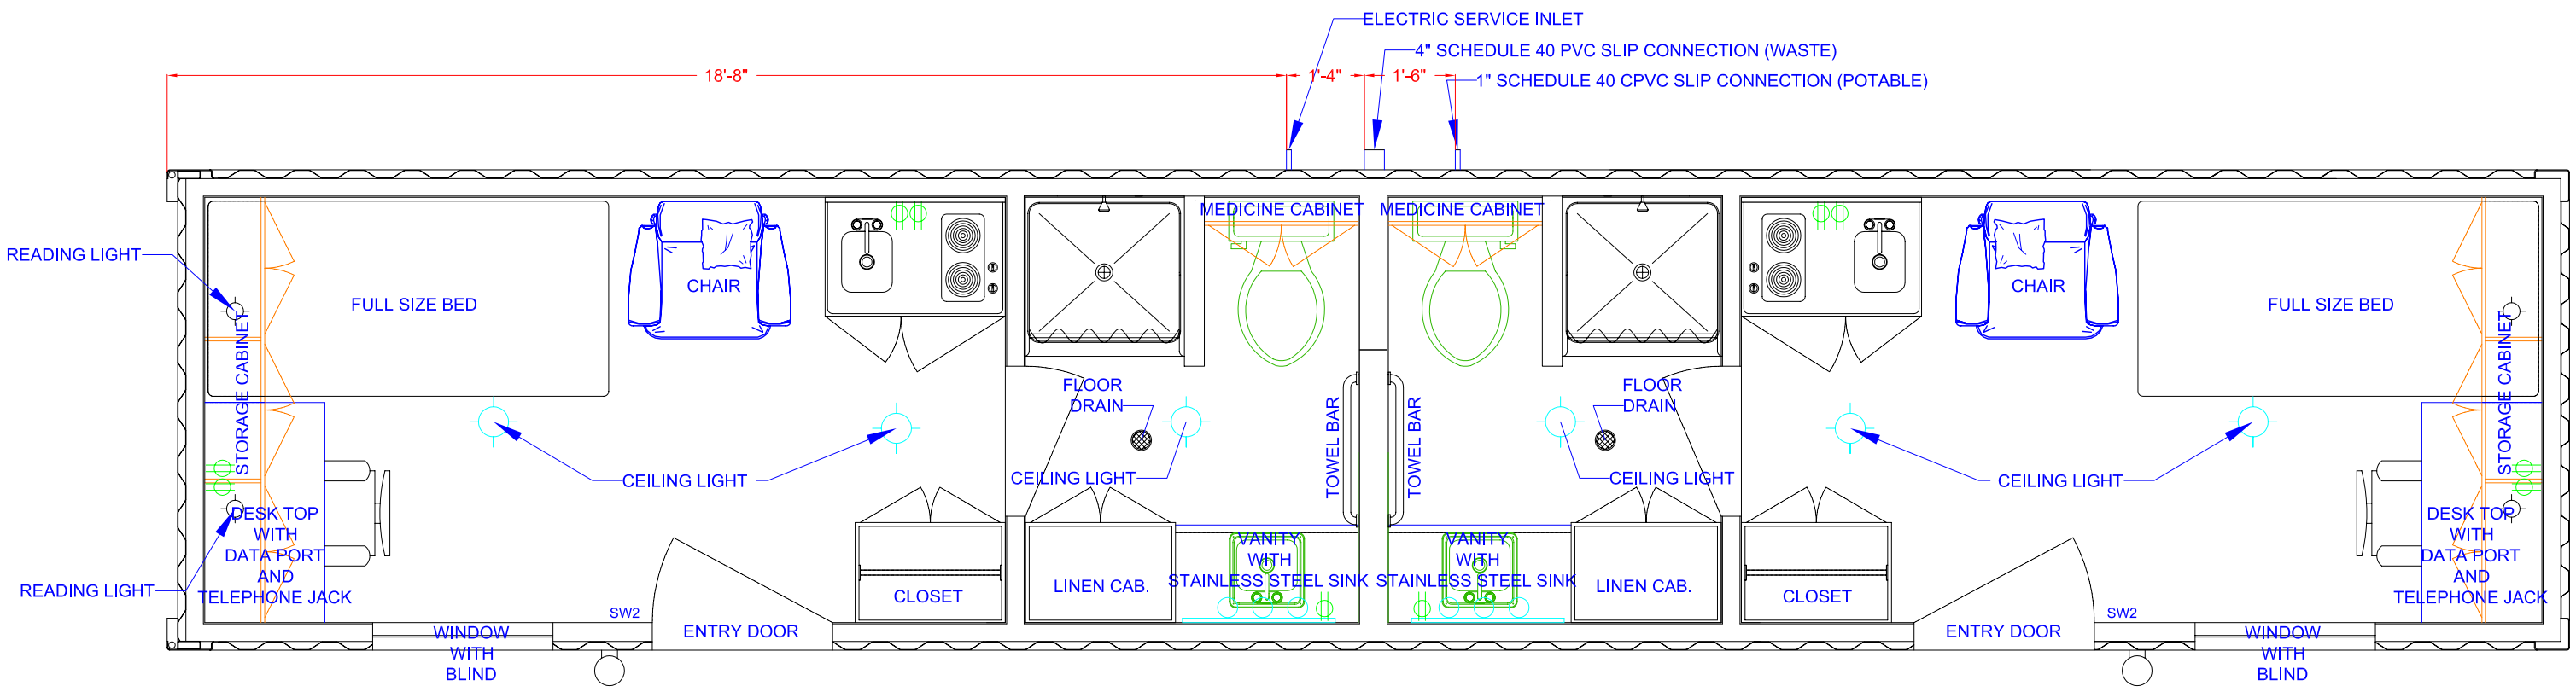
ELECTRIC SERVICE INLET
4" SCHEDULE 40 PVC SLIP CONNECTION (WASTE)
1" SCHEDULE 40 CPVC SLIP CONNECTION (POTABLE)
18'-8"
1'-4"
1'-6"
READING LIGHT
FULL SIZE BED
CHAIR
MEDICINE CABINET
MEDICINE CABINET
CHAIR
FULL SIZE BED
STORAGE CABINET
STORAGE CABINET
FLOOR DRAIN
FLOOR DRAIN
TOWEL BAR
TOWEL BAR
CEILING LIGHT
CEILING LIGHT
CEILING LIGHT
CEILING LIGHT
DESK TOP WITH DATA PORT AND TELEPHONE JACK
DESK TOP WITH DATA PORT AND TELEPHONE JACK
READING LIGHT
VANITY WITH STAINLESS STEEL SINK
VANITY WITH STAINLESS STEEL SINK
CLOSET
LINEN CAB.
LINEN CAB.
CLOSET
SW2
SW2
ENTRY DOOR
ENTRY DOOR
WINDOW WITH BLIND
WINDOW WITH BLIND

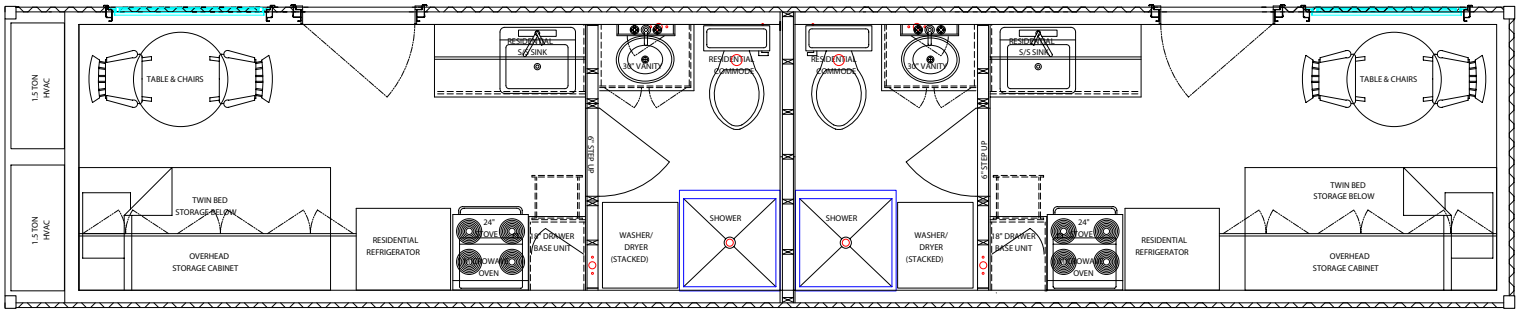
1.5 TON
H/AC
1.5 TON
H/AC
TABLE & CHAIRS
TWIN BED
STORAGE BELOW
OVERHEAD
STORAGE CABINET
RESIDENTIAL
REFRIGERATOR
24"
STOVE
24" MICROWAVE
OVEN
RESIDENTIAL
S/S SINK
18" DRAWER
BASE UNIT
6" STEP UP
36" VANITY
RESIDENTIAL
COMMODE
WASHER/
DRYER
(STACKED)
SHOWER
SHOWER
WASHER/
DRYER
(STACKED)
RESIDENTIAL
COMMODE
36" VANITY
6" STEP UP
18" DRAWER
BASE UNIT
RESIDENTIAL
S/S SINK
24"
STOVE
24" MICROWAVE
OVEN
RESIDENTIAL
REFRIGERATOR
TABLE & CHAIRS
TWIN BED
STORAGE BELOW
OVERHEAD
STORAGE CABINET

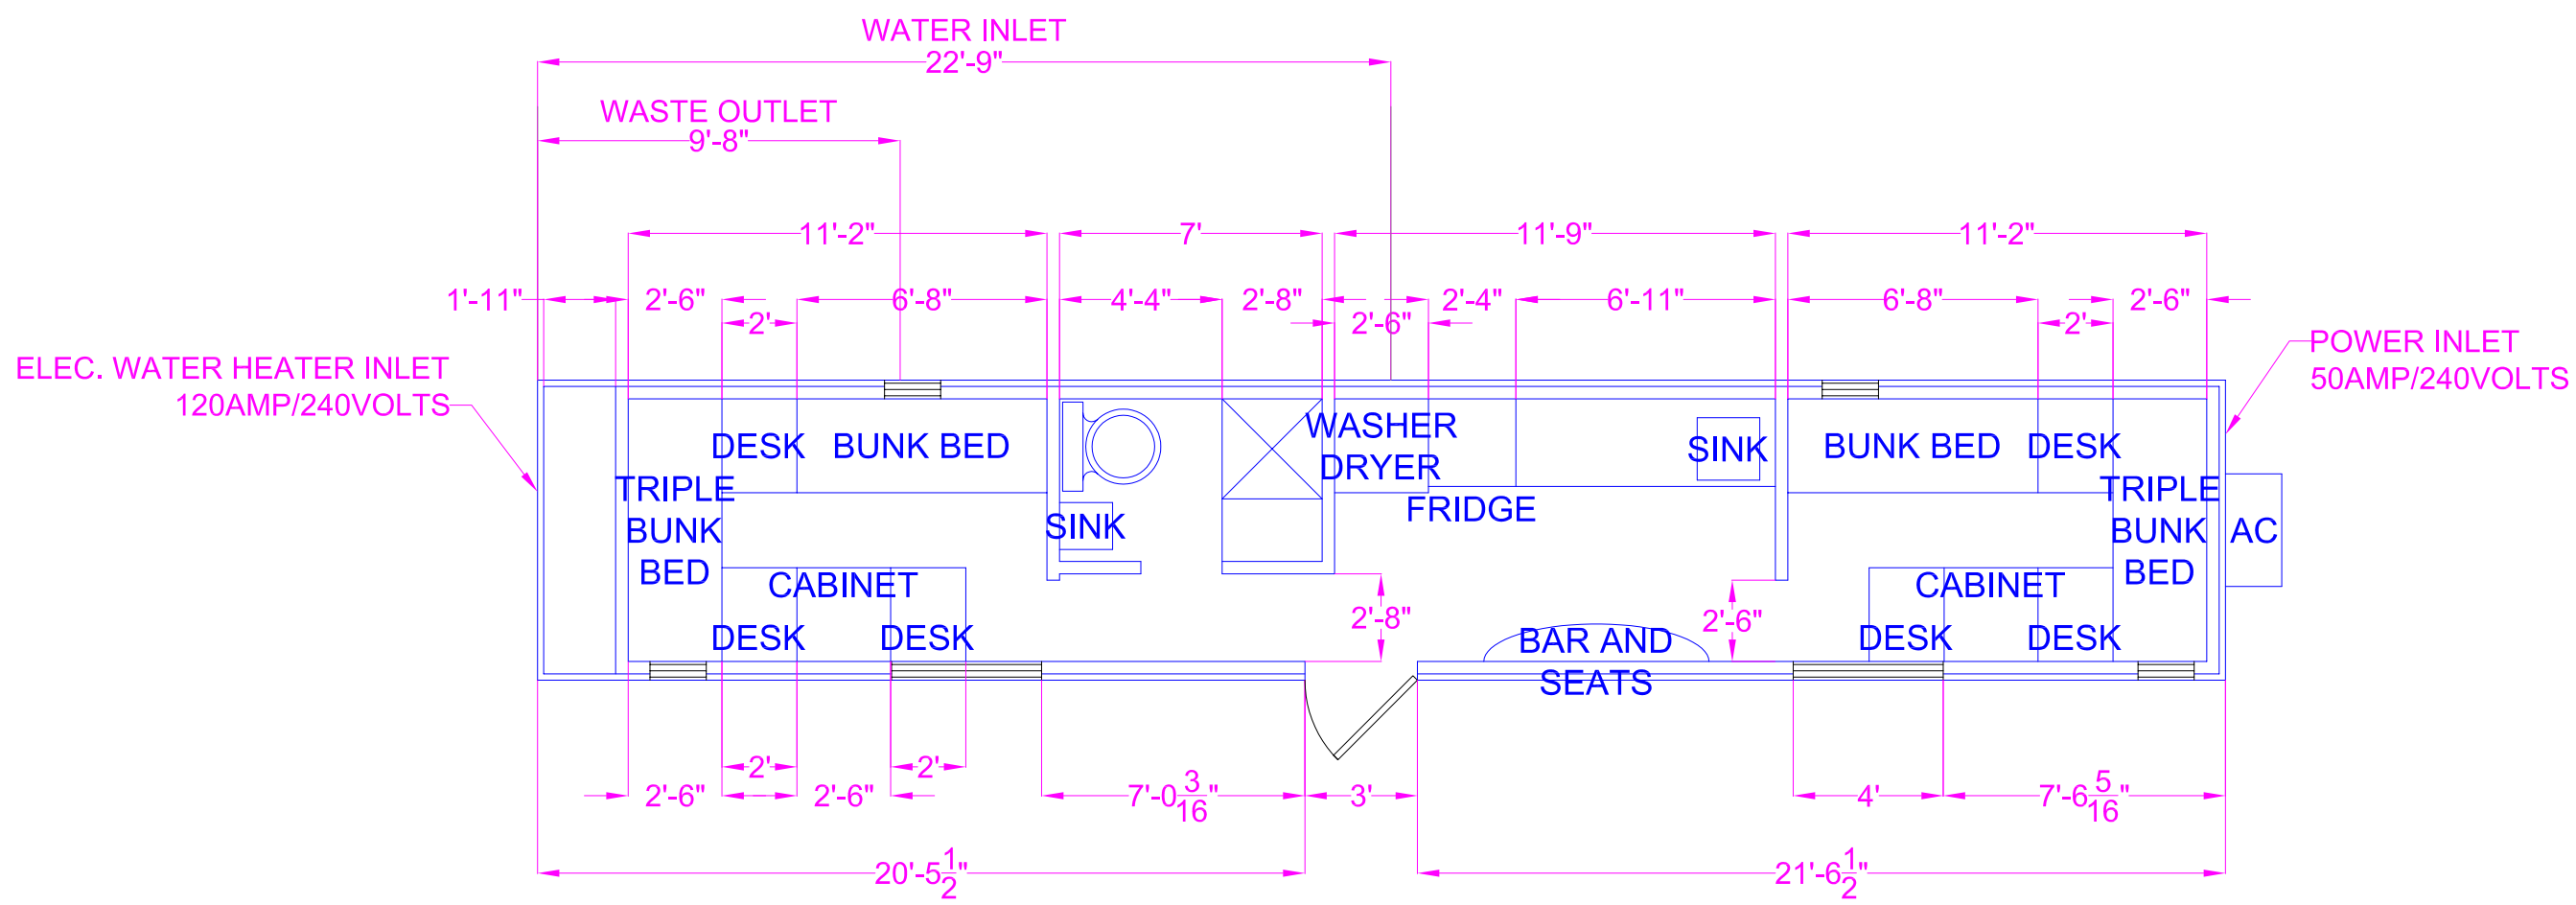
WATER INLET
22'-9"
WASTE OUTLET
9'-8"
11'-2"
7'
11'-9"
11'-2"
1'-11"
2'-6"
2'
6'-8"
4'-4"
2'-8"
2'-6"
2'-4"
6'-11"
6'-8"
2'
2'-6"
ELEC. WATER HEATER INLET
120AMP/240VOLTS
POWER INLET
50AMP/240VOLTS
DESK
BUNK BED
TRIPLE
BUNK
BED
SINK
WASHER
DRYER
FRIDGE
SINK
BUNK BED
DESK
TRIPLE
BUNK
BED
AC
CABINET
DESK
DESK
2'-8"
2'-6"
BAR AND
SEATS
CABINET
DESK
DESK
2'
2'
2'-6"
2'-6"
7'-0 3/16"
3'
4'
7'-6 5/16"
20'-5 1/2"
21'-6 1/2"

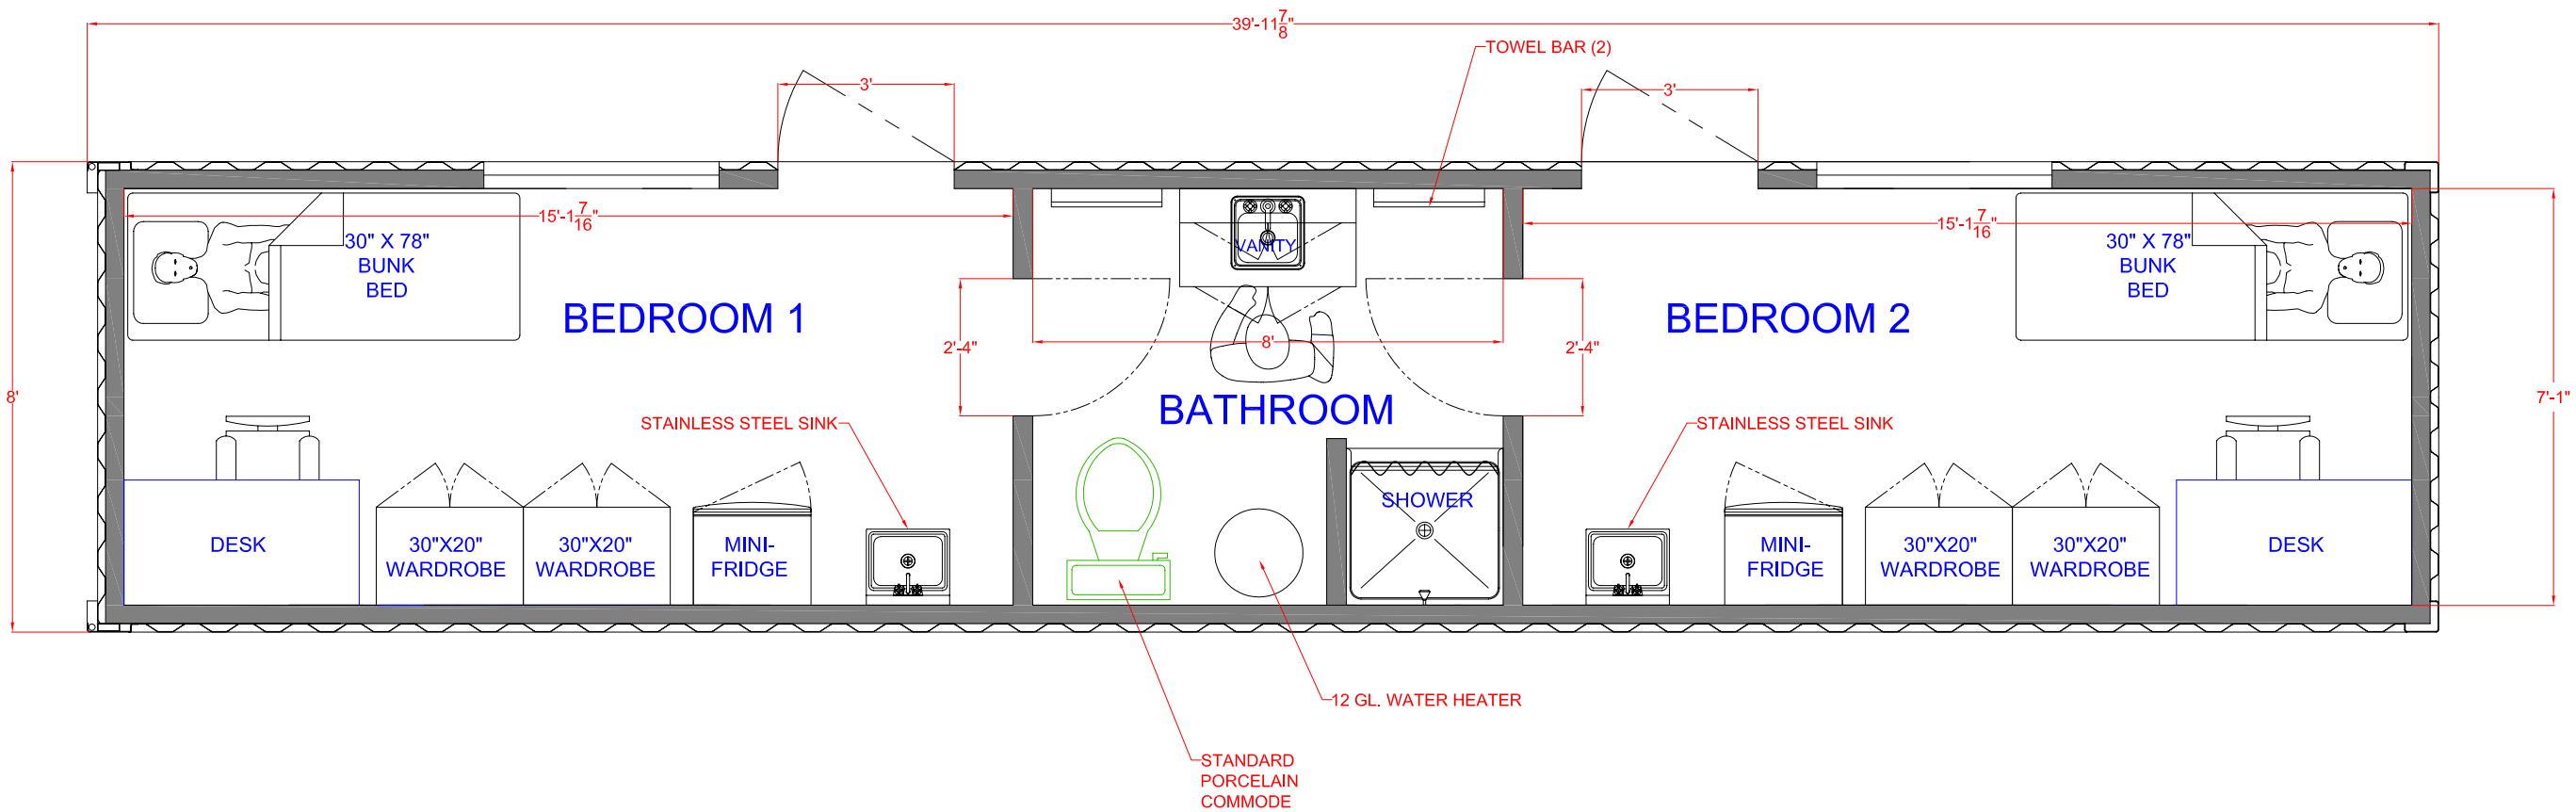
39'-11 7/8"
TOWEL BAR (2)
3'
3'
15'-1 7/16"
15'-1 7/16"
30" X 78"
BUNK
BED
30" X 78"
BUNK
BED
BEDROOM 1
BEDROOM 2
VANITY
2'-4"
8'
2'-4"
BATHROOM
8'
7'-1"
STAINLESS STEEL SINK
STAINLESS STEEL SINK
SHOWER
DESK
30"X20"
WARDROBE
30"X20"
WARDROBE
MINI-
FRIDGE
MINI-
FRIDGE
30"X20"
WARDROBE
30"X20"
WARDROBE
DESK
12 GL. WATER HEATER
STANDARD
PORCELAIN
COMMODE

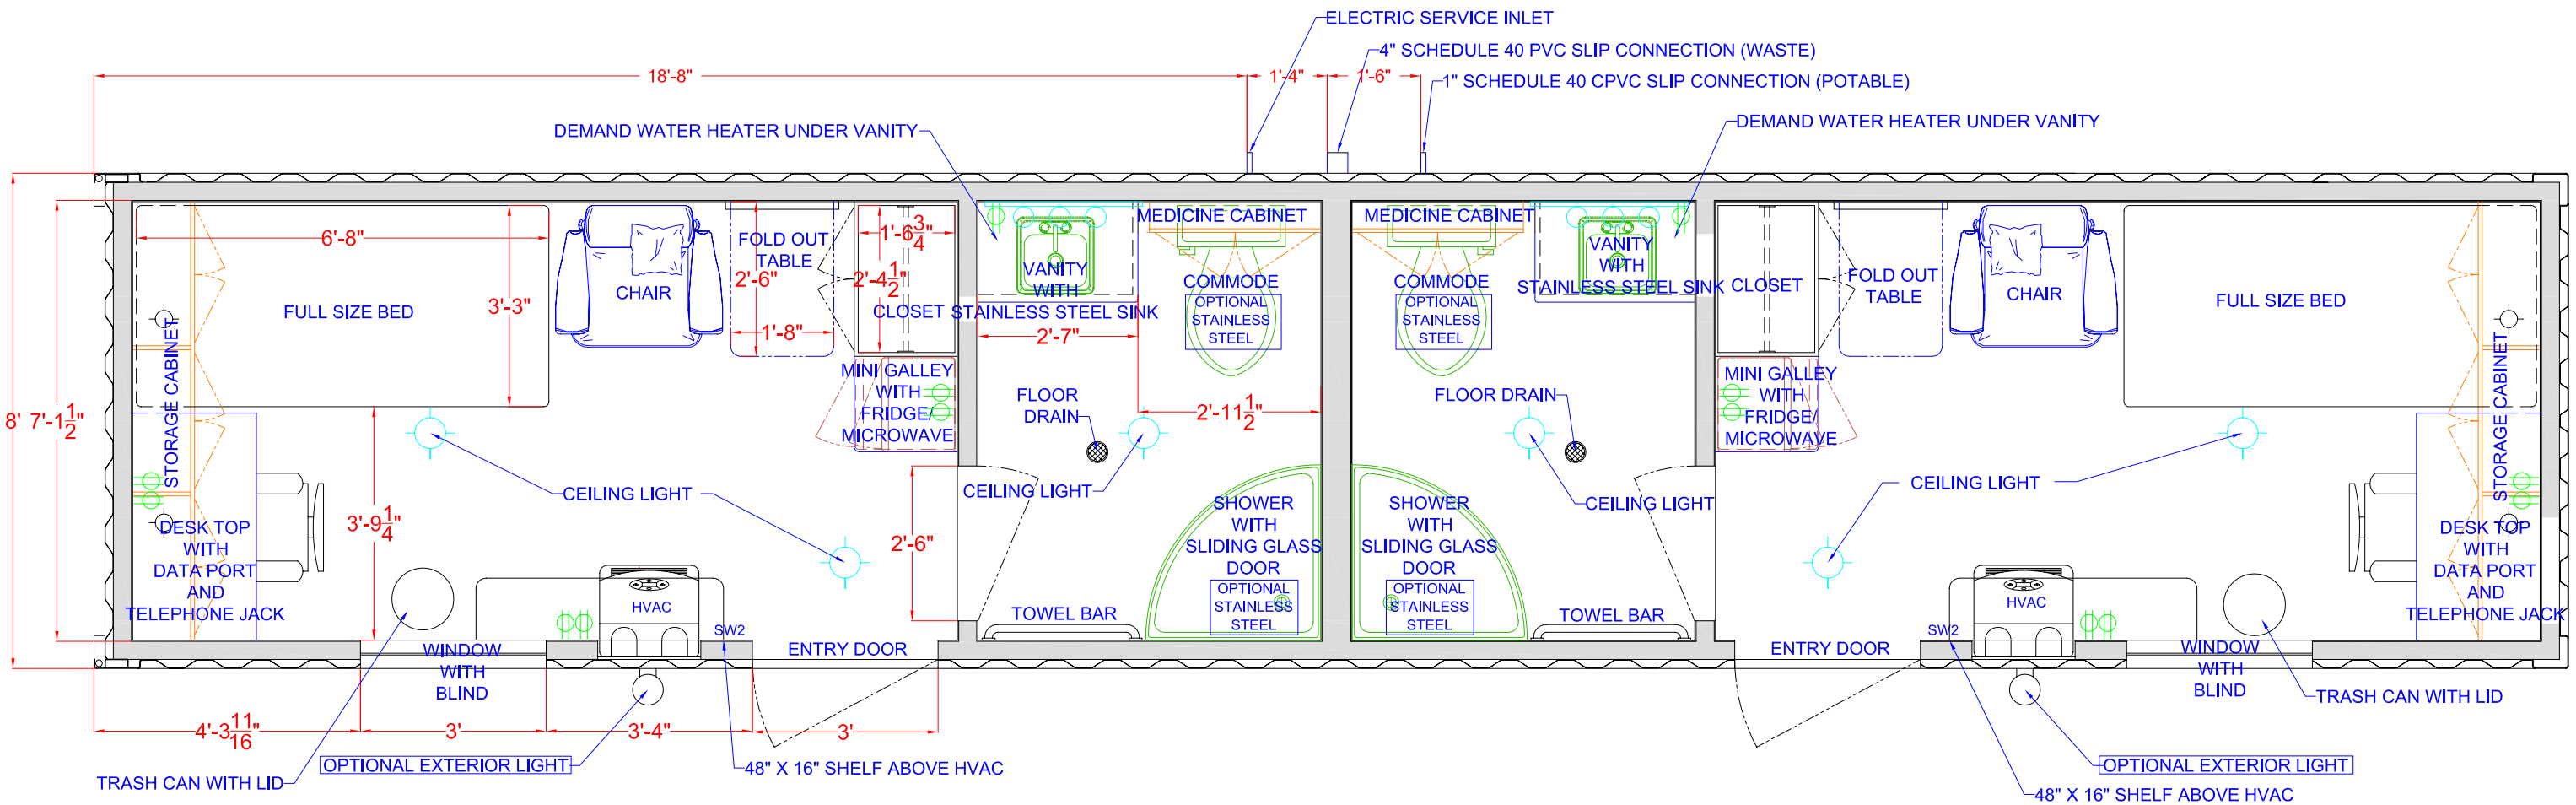
ELECTRIC SERVICE INLET
4" SCHEDULE 40 PVC SLIP CONNECTION (WASTE)
1" SCHEDULE 40 CPVC SLIP CONNECTION (POTABLE)
18'-8"
1'-4"
1'-6"
DEMAND WATER HEATER UNDER VANITY
DEMAND WATER HEATER UNDER VANITY
6'-8"
FULL SIZE BED
3'-3"
CHAIR
FOLD OUT TABLE
2'-6"
1'-6 3/4"
2'-4 1/2"
1'-8"
CLOSET
VANITY WITH STAINLESS STEEL SINK
2'-7"
MEDICINE CABINET
COMMODE
OPTIONAL STAINLESS STEEL
MINI GALLEY WITH FRIDGE/ MICROWAVE
FLOOR DRAIN
2'-11 1/2"
STORAGE CABINET
8' 7'-1 1/2"
3'-9 1/4"
CEILING LIGHT
CEILING LIGHT
2'-6"
SHOWER WITH SLIDING GLASS DOOR
OPTIONAL STAINLESS STEEL
TOWEL BAR
DESK TOP WITH DATA PORT AND TELEPHONE JACK
HVAC
SW2
WINDOW WITH BLIND
ENTRY DOOR
4'-3 11/16"
3'
3'-4"
3'
TRASH CAN WITH LID
OPTIONAL EXTERIOR LIGHT
48" X 16" SHELF ABOVE HVAC
MEDICINE CABINET
COMMODE
OPTIONAL STAINLESS STEEL
VANITY WITH STAINLESS STEEL SINK
CLOSET
FOLD OUT TABLE
CHAIR
FULL SIZE BED
MINI GALLEY WITH FRIDGE/ MICROWAVE
FLOOR DRAIN
CEILING LIGHT
CEILING LIGHT
SHOWER WITH SLIDING GLASS DOOR
OPTIONAL STAINLESS STEEL
TOWEL BAR
STORAGE CABINET
DESK TOP WITH DATA PORT AND TELEPHONE JACK
HVAC
SW2
ENTRY DOOR
WINDOW WITH BLIND
TRASH CAN WITH LID
OPTIONAL EXTERIOR LIGHT
48" X 16" SHELF ABOVE HVAC

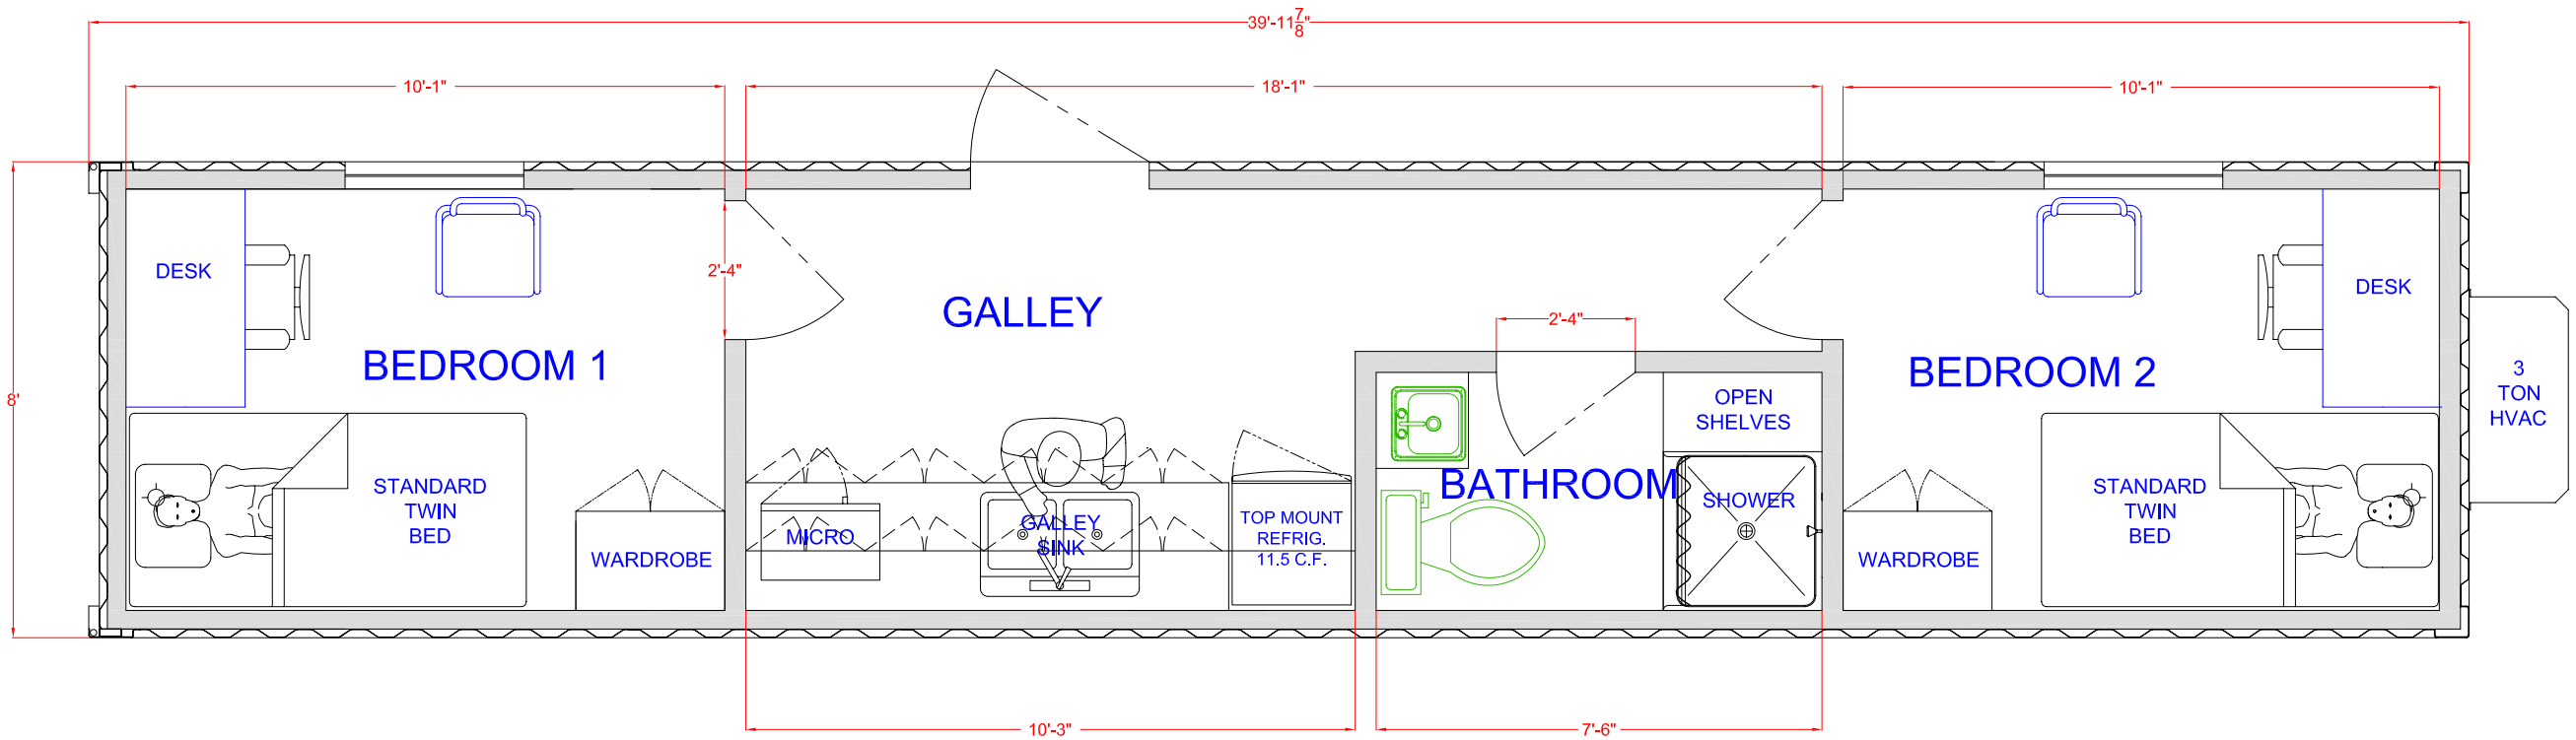
39'-11 7/8"
10'-1"
18'-1"
10'-1"
8'
2'-4"
2'-4"
DESK
BEDROOM 1
STANDARD
TWIN
BED
WARDROBE
GALLEY
MICRO
GALLEY
SINK
TOP MOUNT
REFRIG.
11.5 C.F.
BATHROOM
OPEN
SHELVES
SHOWER
BEDROOM 2
DESK
STANDARD
TWIN
BED
WARDROBE
3
TON
HVAC
10'-3"
7'-6"

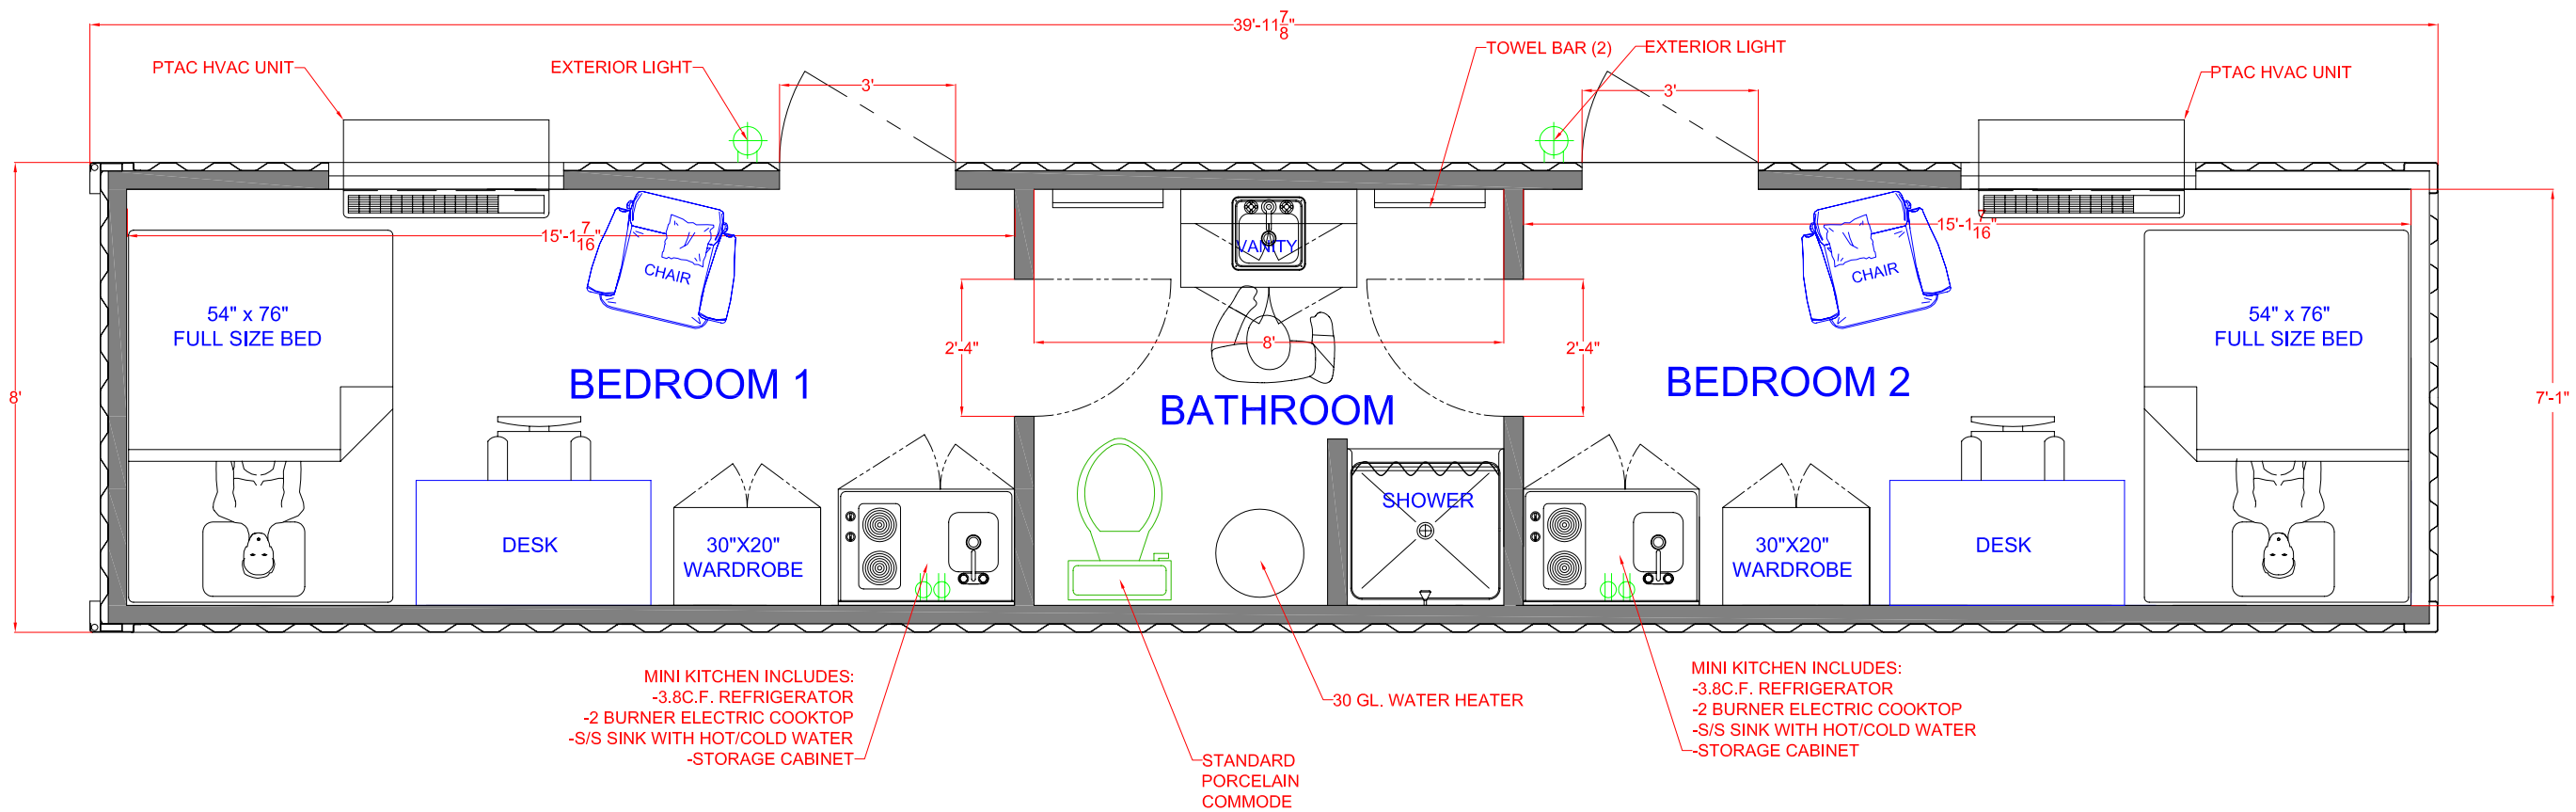
39'-11 7/8"
PTAC HVAC UNIT
EXTERIOR LIGHT
3'
TOWEL BAR (2)
EXTERIOR LIGHT
3'
PTAC HVAC UNIT
15'-1 7/16"
CHAIR
VANITY
15'-1 7/16"
CHAIR
54" x 76"
FULL SIZE BED
2'-4"
8'
2'-4"
54" x 76"
FULL SIZE BED
8'
7'-1"
BEDROOM 1
BATHROOM
BEDROOM 2
SHOWER
DESK
30"X20"
WARDROBE
30"X20"
WARDROBE
DESK
MINI KITCHEN INCLUDES:
-3.8C.F. REFRIGERATOR
-2 BURNER ELECTRIC COOKTOP
-S/S SINK WITH HOT/COLD WATER
-STORAGE CABINET
STANDARD
PORCELAIN
COMMODE
30 GL. WATER HEATER
MINI KITCHEN INCLUDES:
-3.8C.F. REFRIGERATOR
-2 BURNER ELECTRIC COOKTOP
-S/S SINK WITH HOT/COLD WATER
-STORAGE CABINET

ENERGISTX

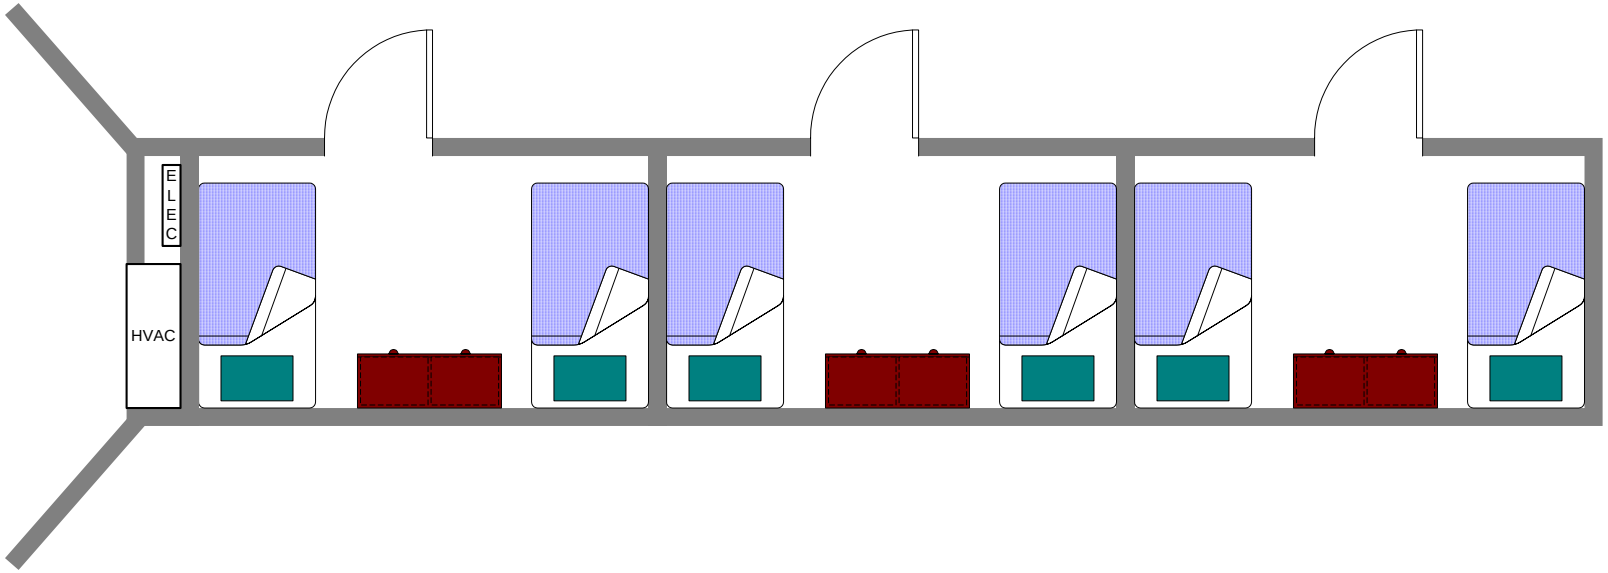

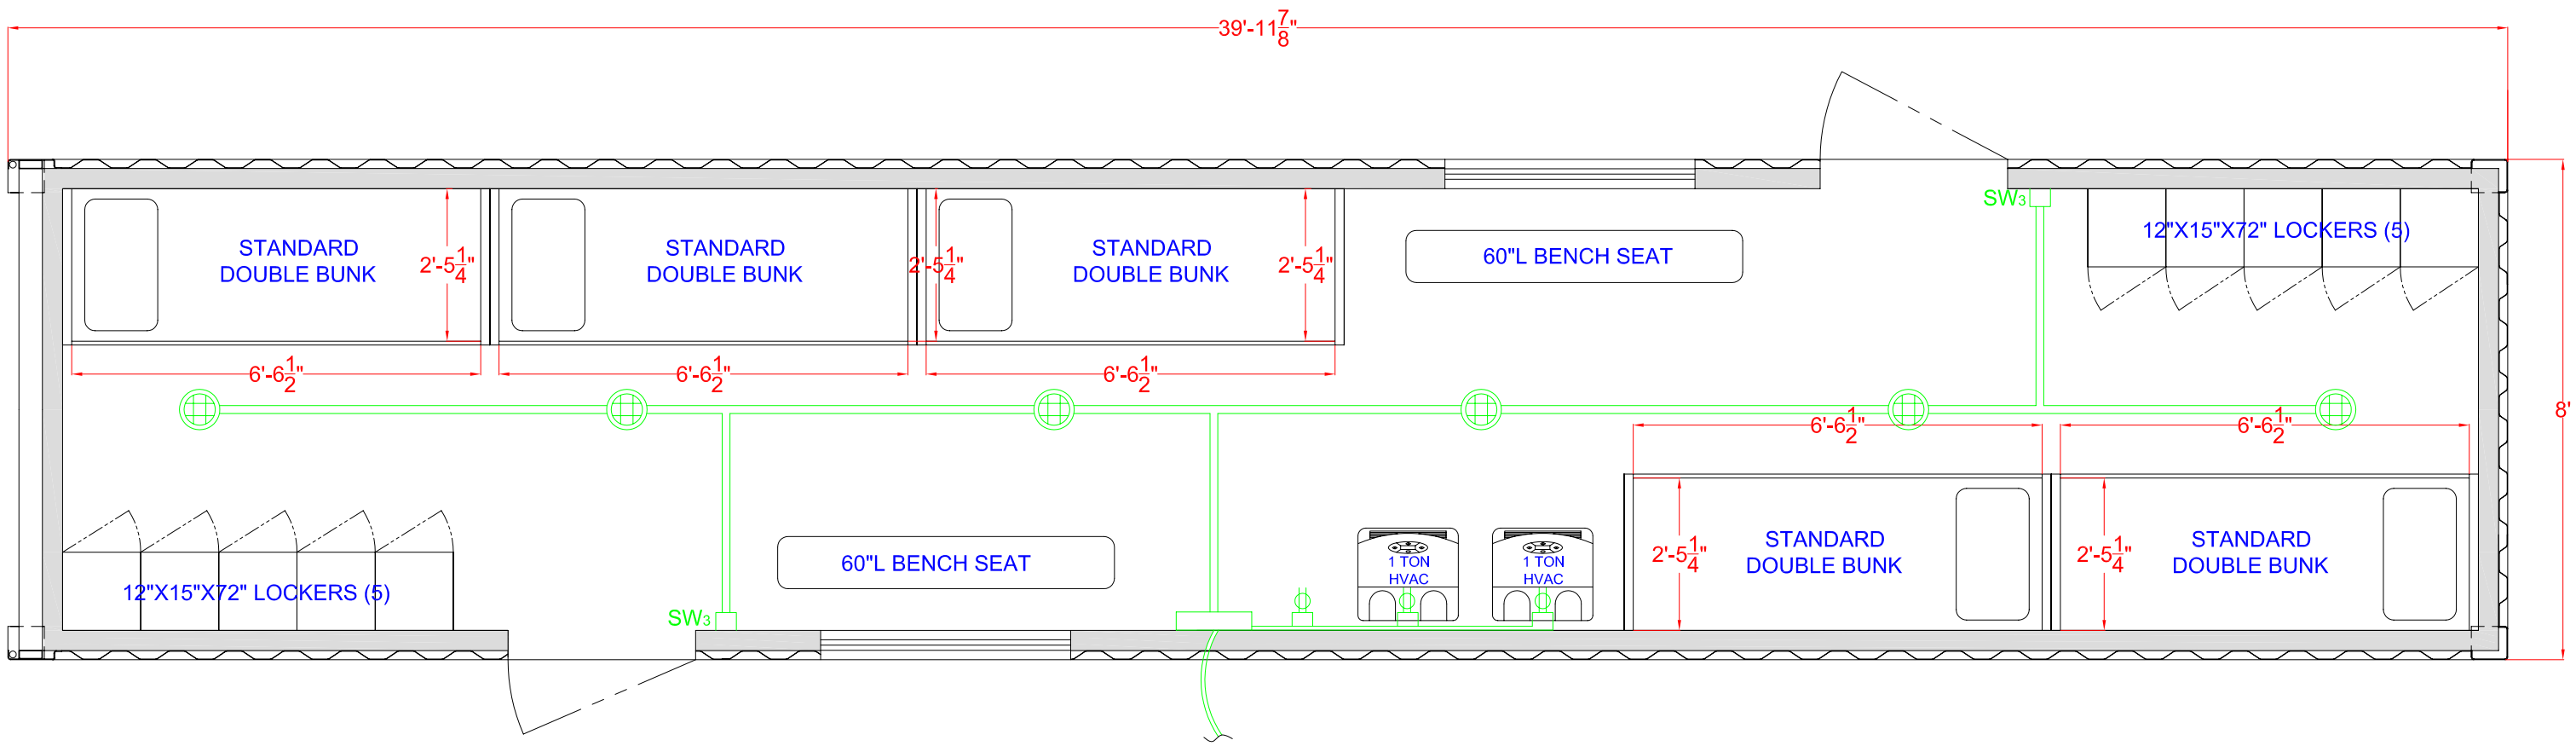
39'-11 7/8"
STANDARD DOUBLE BUNK
2'-5 1/4"
6'-6 1/2"
STANDARD DOUBLE BUNK
2'-5 1/4"
6'-6 1/2"
STANDARD DOUBLE BUNK
2'-5 1/4"
6'-6 1/2"
60"L BENCH SEAT
SW3
12"X15"X72" LOCKERS (5)
8'
6'-6 1/2"
6'-6 1/2"
12"X15"X72" LOCKERS (5)
SW3
60"L BENCH SEAT
1 TON HVAC
1 TON HVAC
2'-5 1/4"
STANDARD DOUBLE BUNK
2'-5 1/4"
STANDARD DOUBLE BUNK

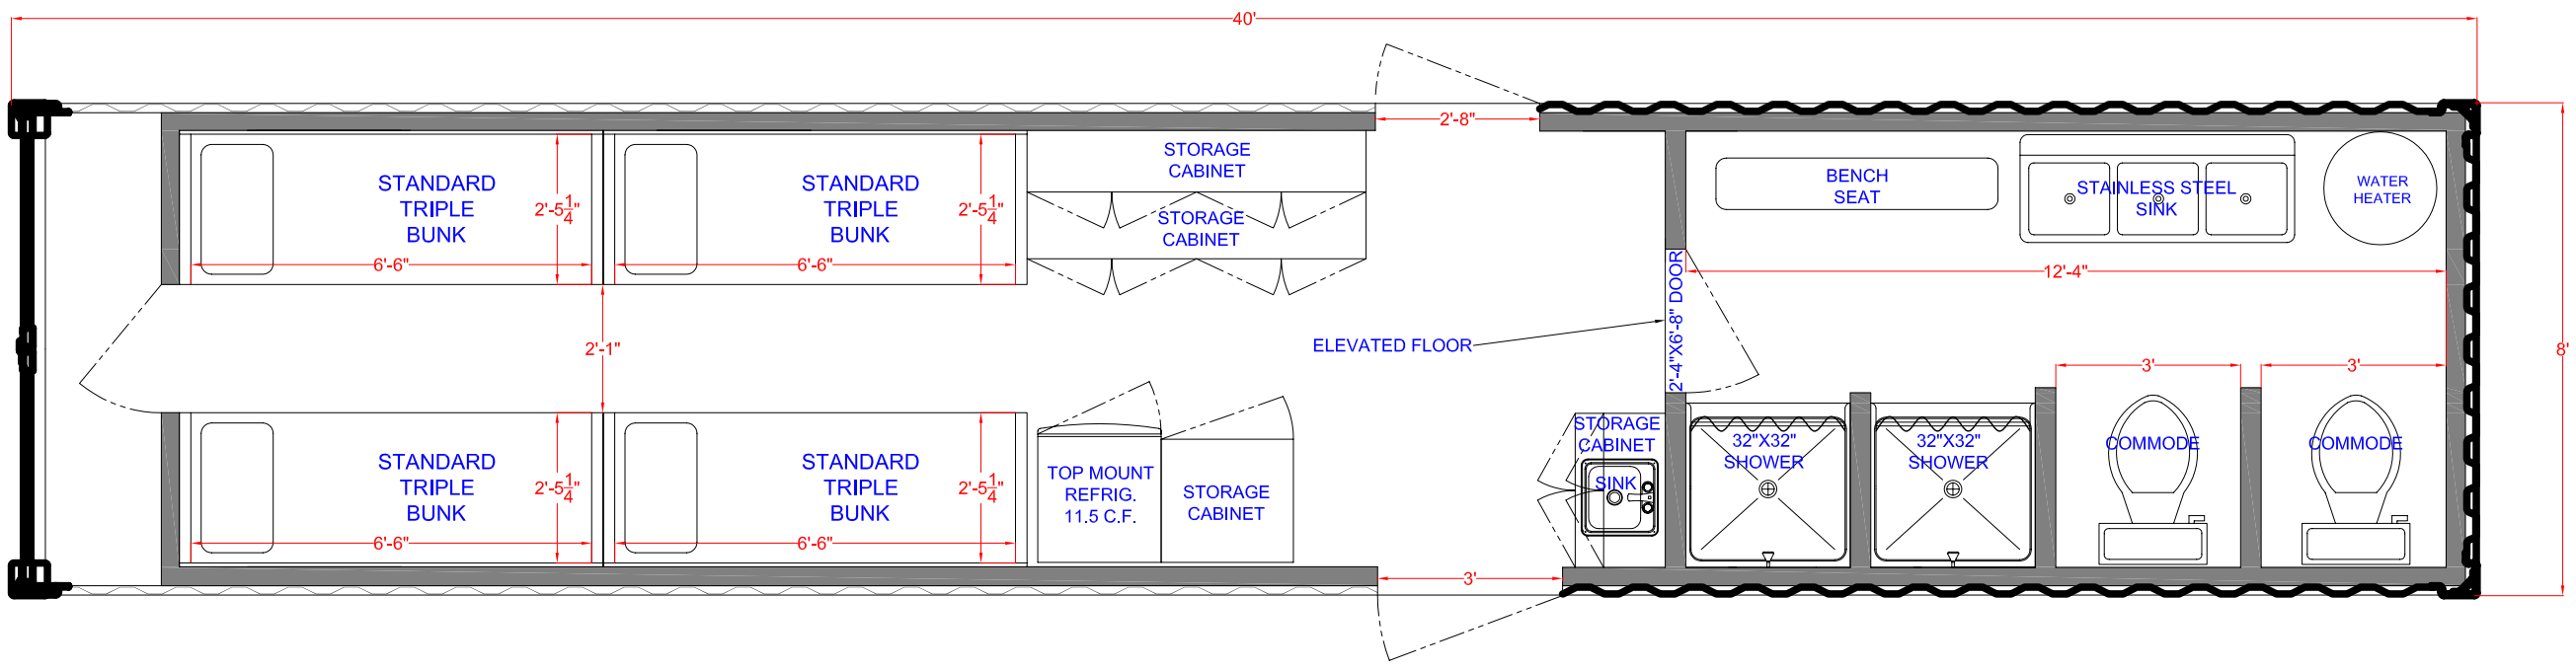
40'
2'-8"
STANDARD TRIPLE BUNK
2'-5 1/4"
6'-6"
STANDARD TRIPLE BUNK
2'-5 1/4"
6'-6"
STORAGE CABINET
STORAGE CABINET
2'-1"
ELEVATED FLOOR
BENCH SEAT
STAINLESS STEEL SINK
WATER HEATER
12'-4"
2'-4"X6'-8" DOOR
8'
3'
3'
STANDARD TRIPLE BUNK
2'-5 1/4"
6'-6"
STANDARD TRIPLE BUNK
2'-5 1/4"
6'-6"
TOP MOUNT REFRIG. 11.5 C.F.
STORAGE CABINET
STORAGE CABINET
SINK
32"X32" SHOWER
32"X32" SHOWER
COMMODE
COMMODE
3'

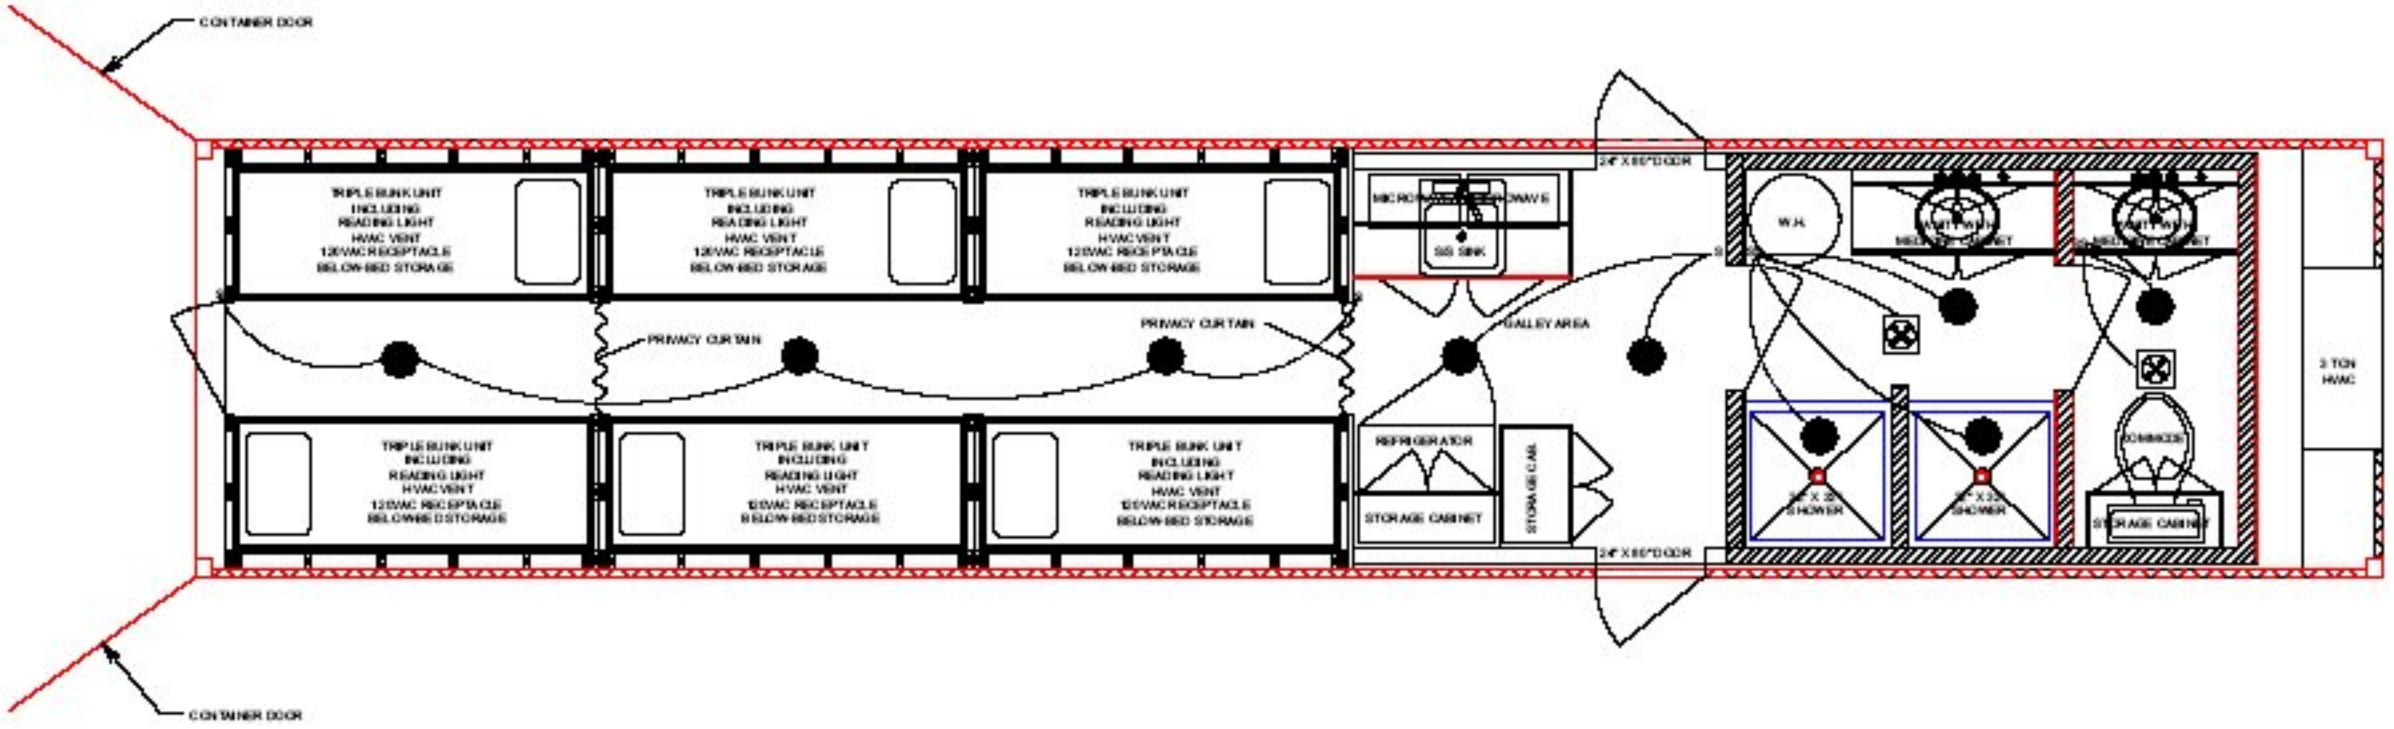
CONTAINER DOOR
TRIPLE BUNK UNIT
INCLUDING
READING LIGHT
HVAC VENT
120VAC RECEPTACLE
BELOW-BED STORAGE
PRIVACY CURTAIN
PRIVACY CURTAIN
GALLEY AREA
SS SINK
REFRIGERATOR
STORAGE CABINET
STORAGE CABINET
24" X 80" DOOR
24" X 80" DOOR
W.H.
SHOWER
SHOWER
COMMODE
STORAGE CABINET
3 TON
HVAC
CONTAINER DOOR

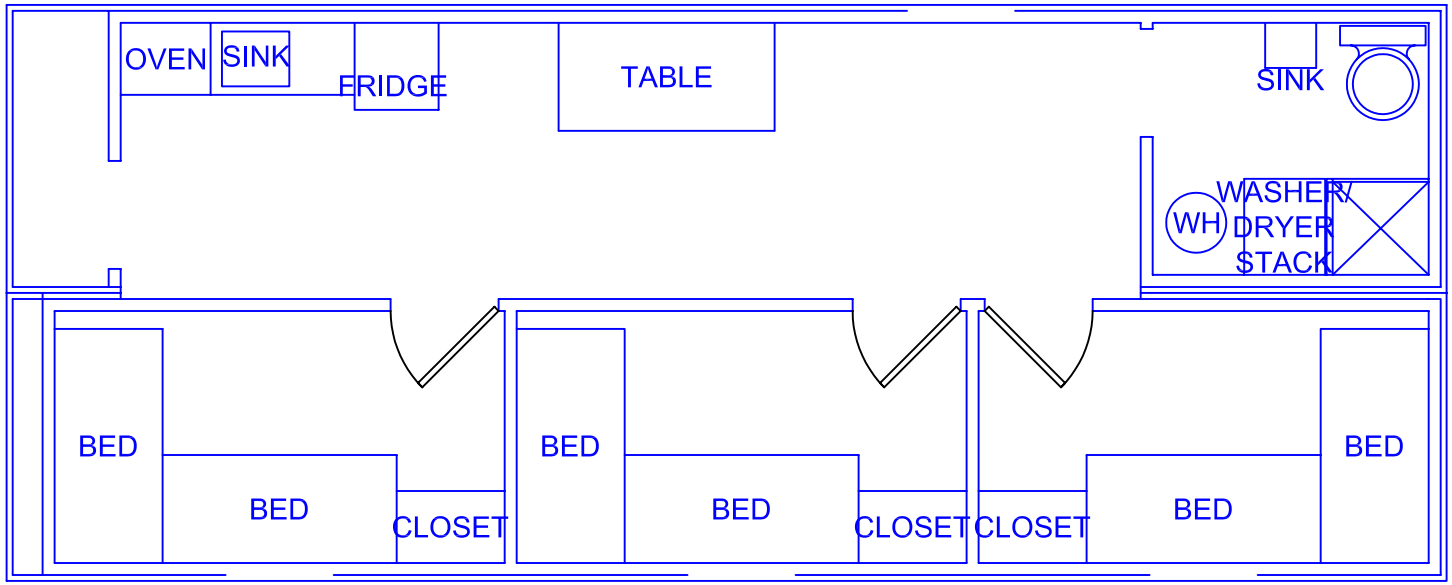
OVEN
SINK
FRIDGE
TABLE
SINK
WH
WASHER/
DRYER
STACK
BED
BED
CLOSET
BED
BED
CLOSET
CLOSET
BED
BED

3/16"=1'

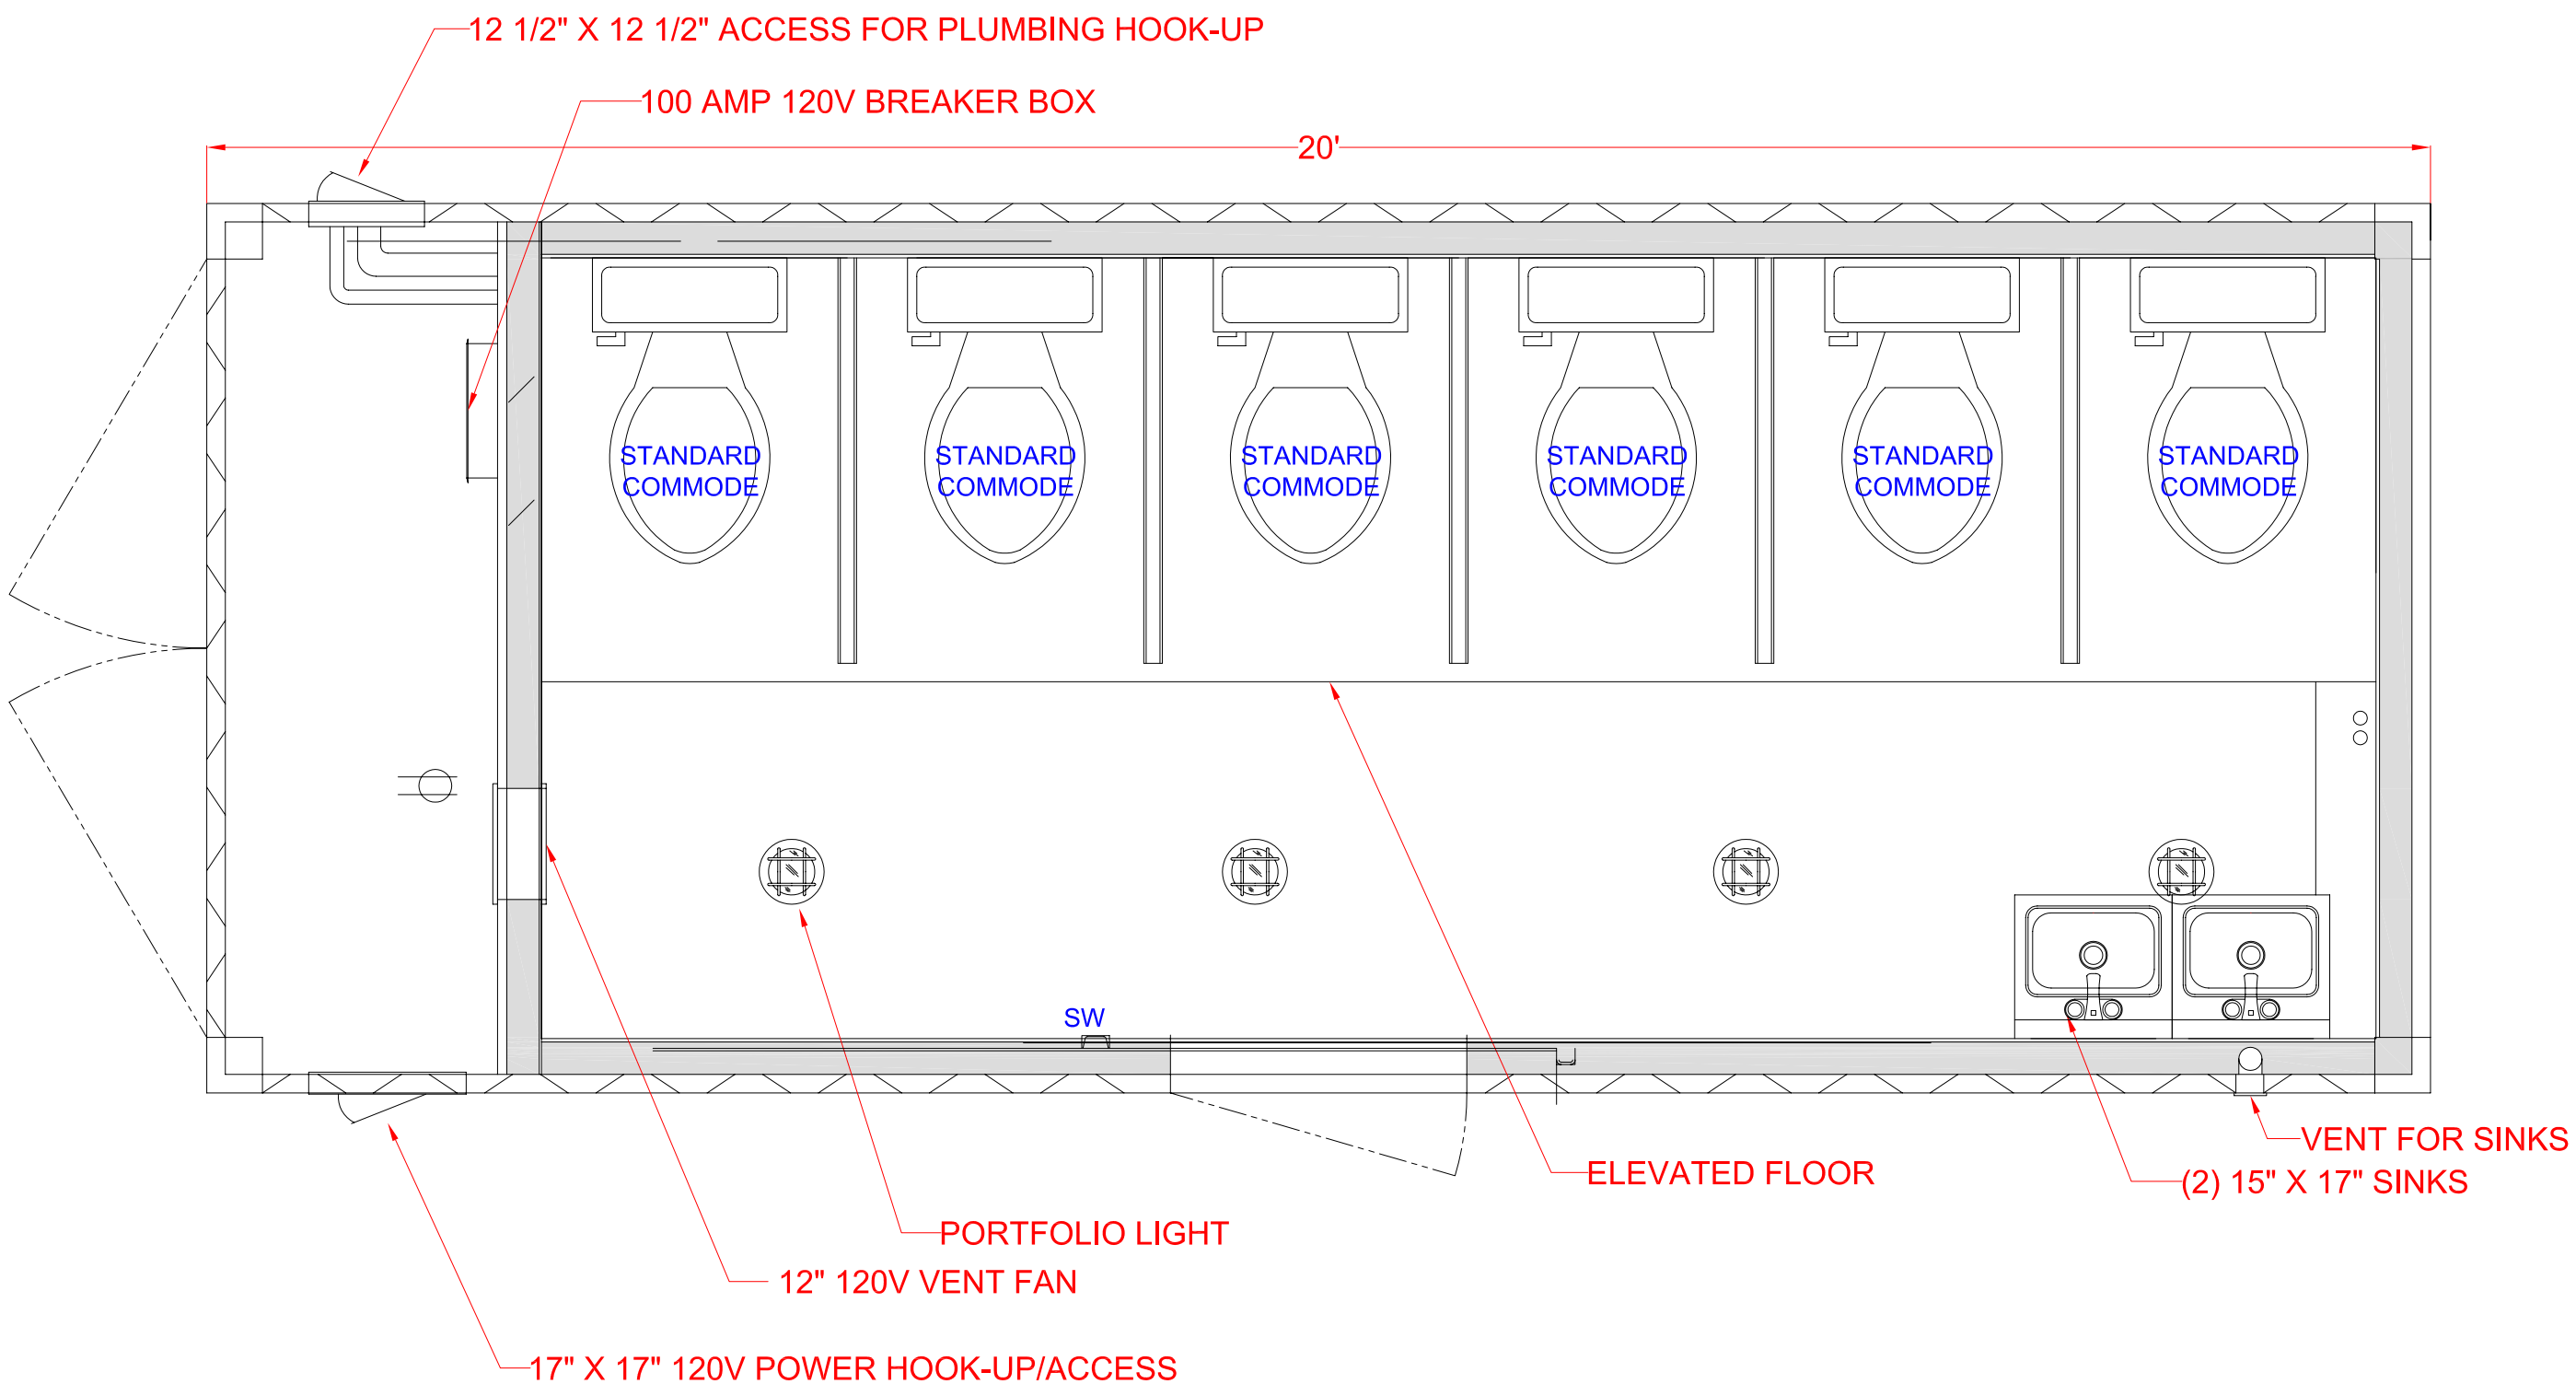
12 1/2" X 12 1/2" ACCESS FOR PLUMBING HOOK-UP
100 AMP 120V BREAKER BOX
20'
STANDARD COMMODE
STANDARD COMMODE
STANDARD COMMODE
STANDARD COMMODE
STANDARD COMMODE
STANDARD COMMODE
SW
ELEVATED FLOOR
VENT FOR SINKS
(2) 15" X 17" SINKS
PORTFOLIO LIGHT
12" 120V VENT FAN
17" X 17" 120V POWER HOOK-UP/ACCESS

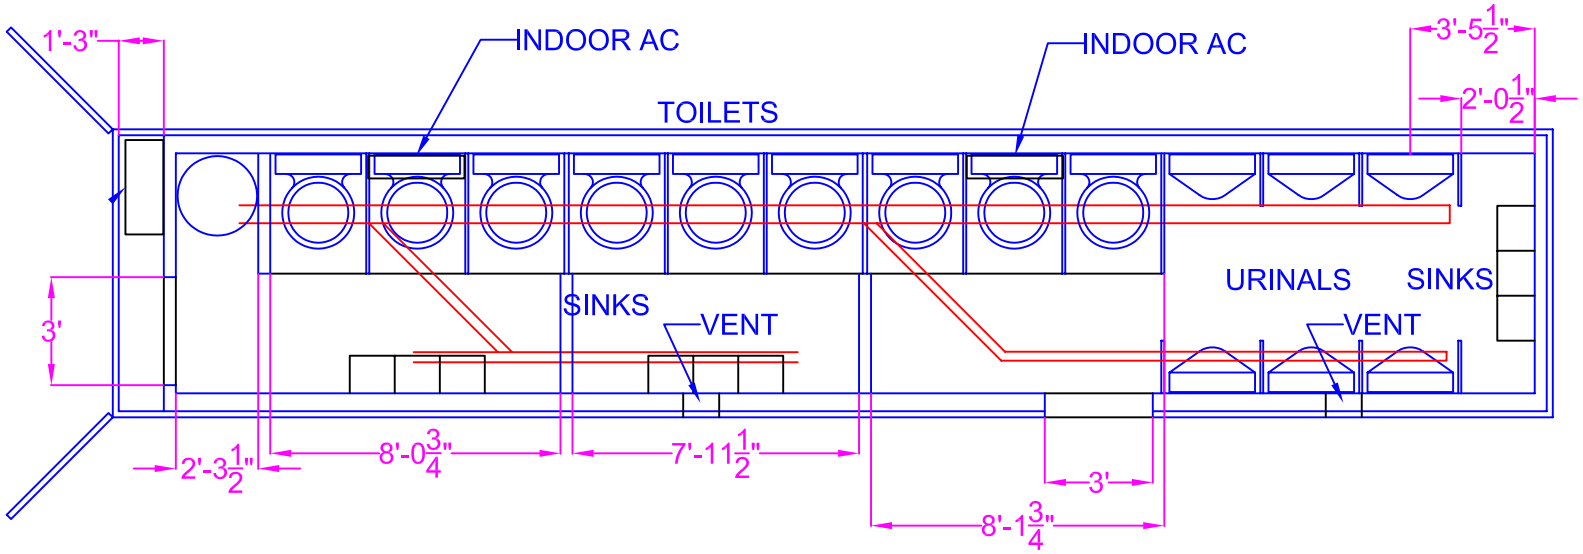
1'-3"
INDOOR AC
INDOOR AC
3'-5 1/2"
2'-0 1/2"
TOILETS
URINALS
SINKS
SINKS
VENT
VENT
3'
2'-3 1/2"
8'-0 3/4"
7'-11 1/2"
3'
8'-1 3/4"

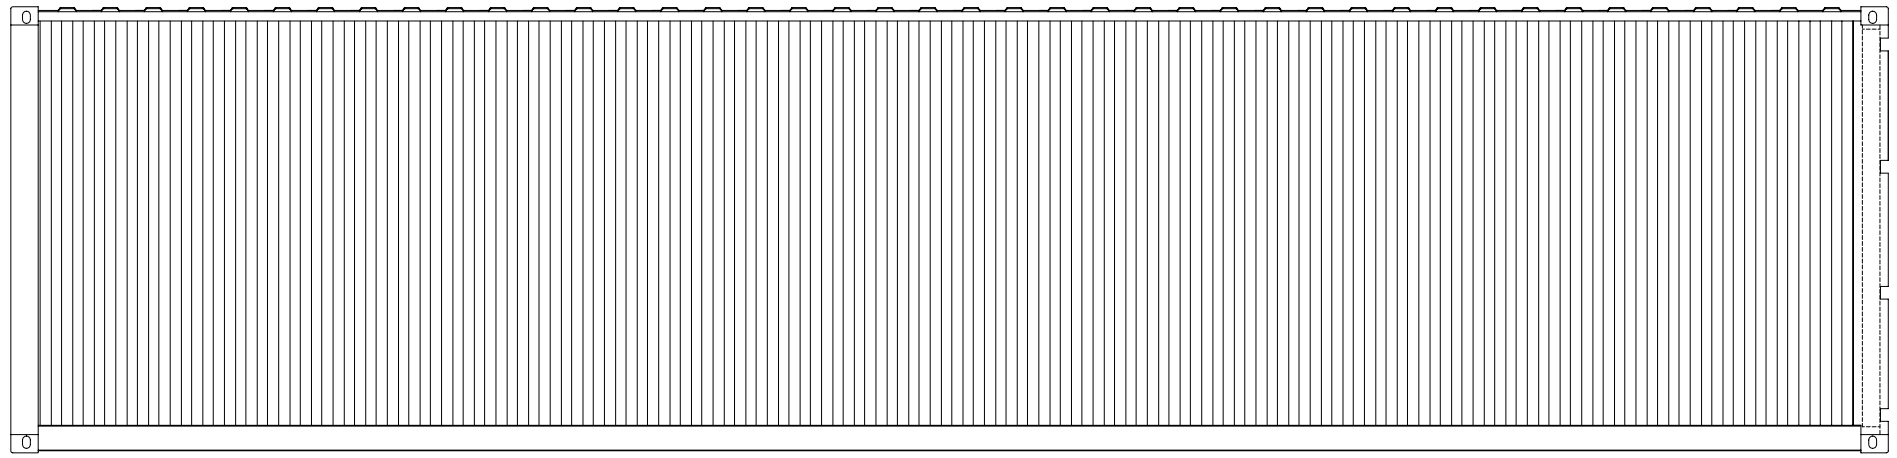

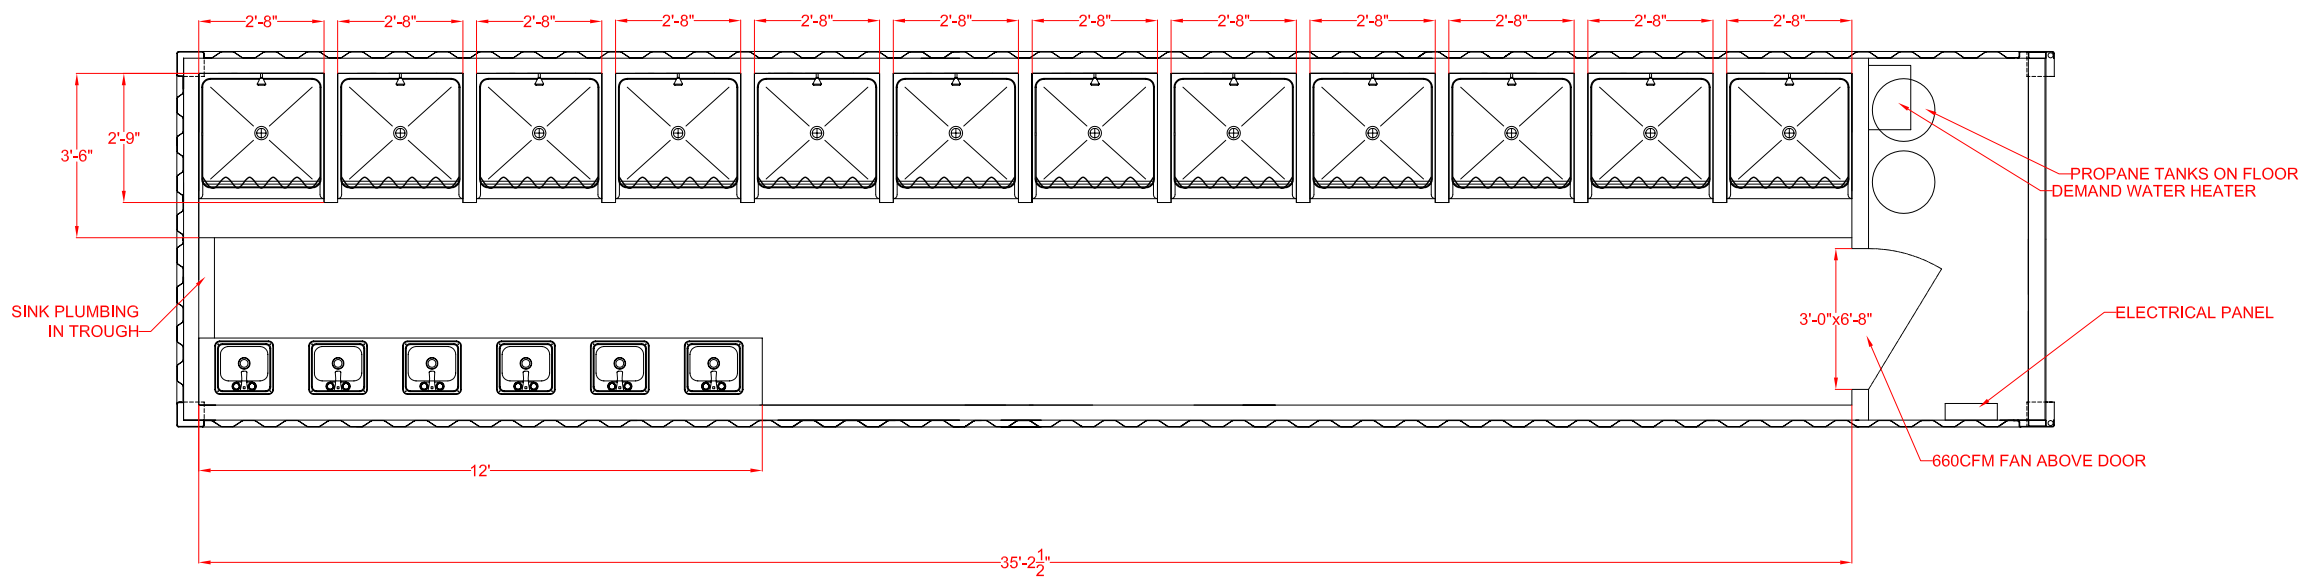

The information hereon is confidential business information and may not be copied or used for any purpose unless permission is expressly granted in writing by:
INTERNATIONAL DISASTER SERVICES
MACON, GEORGIA, USA

SIZE B

CLIENT IDS

REV

SCALE NONE

TYPE LAYOUT

Layout of Mobile Command

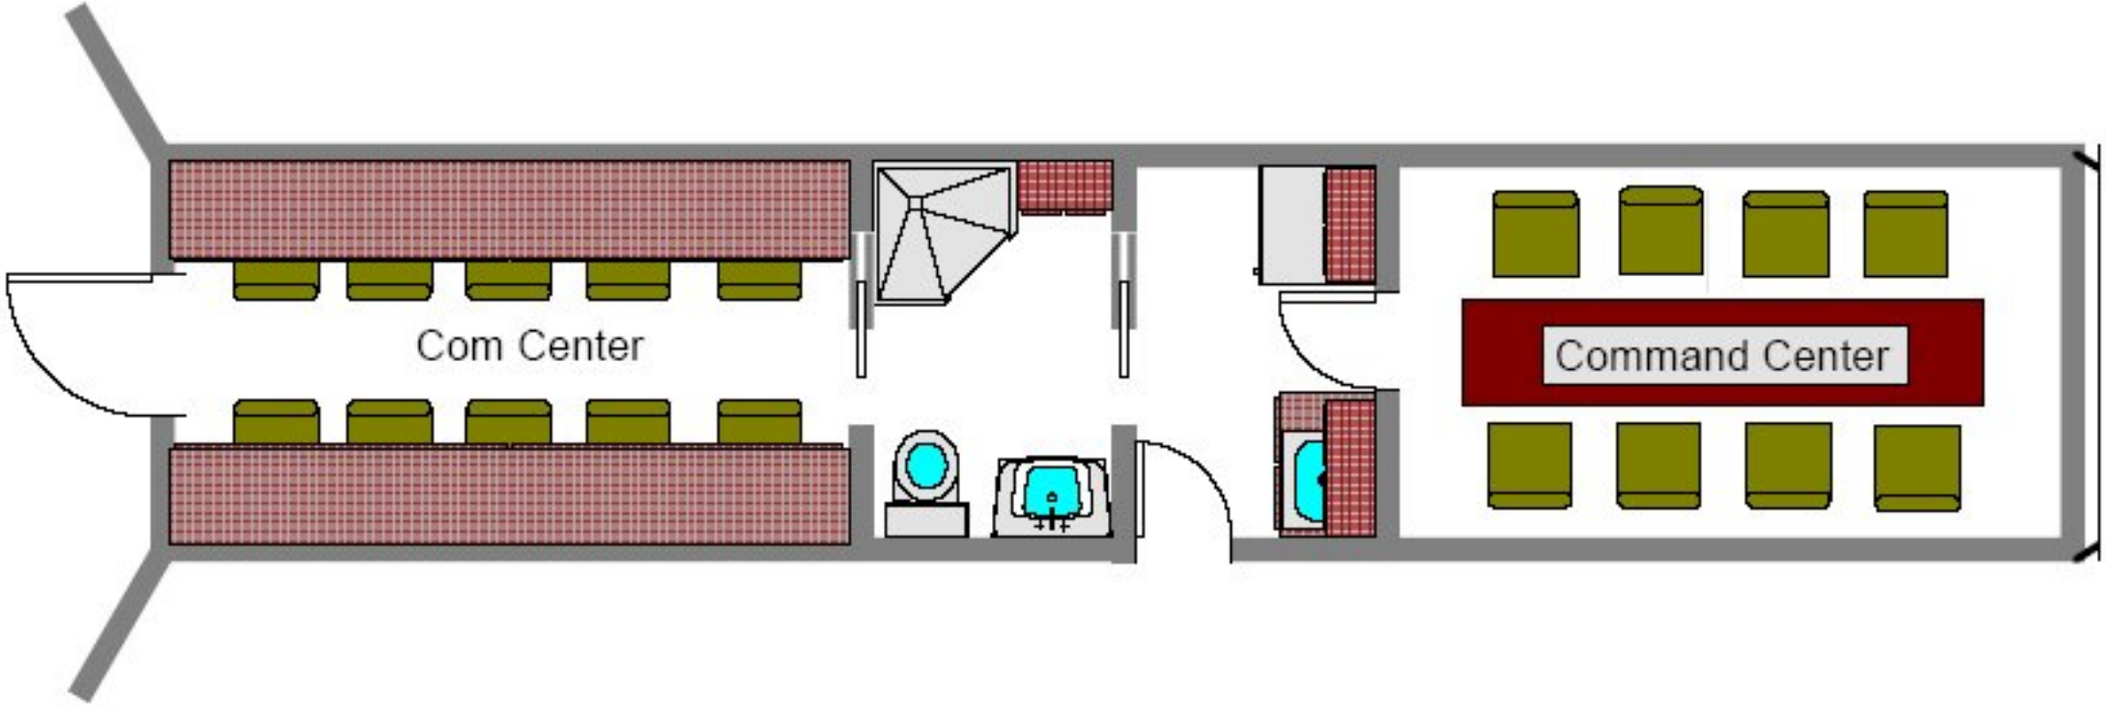

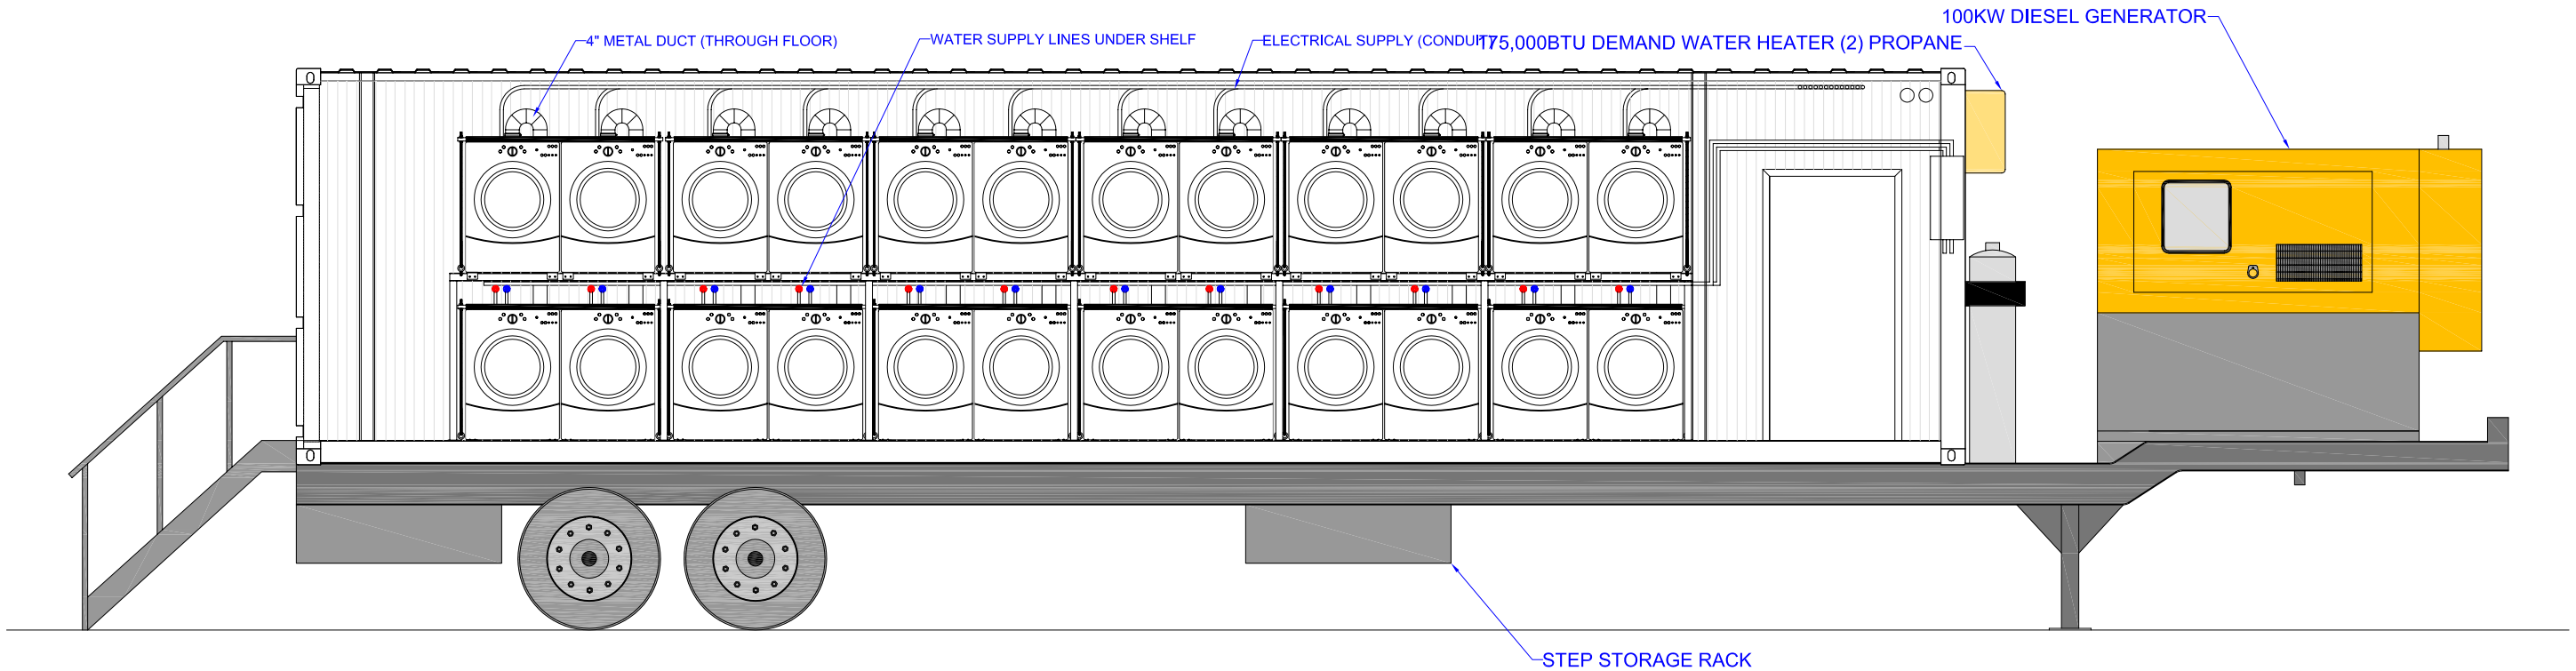
4" METAL DUCT (THROUGH FLOOR)
WATER SUPPLY LINES UNDER SHELF
ELECTRICAL SUPPLY (CONDUIT)
175,000BTU DEMAND WATER HEATER (2) PROPANE
100KW DIESEL GENERATOR
STEP STORAGE RACK

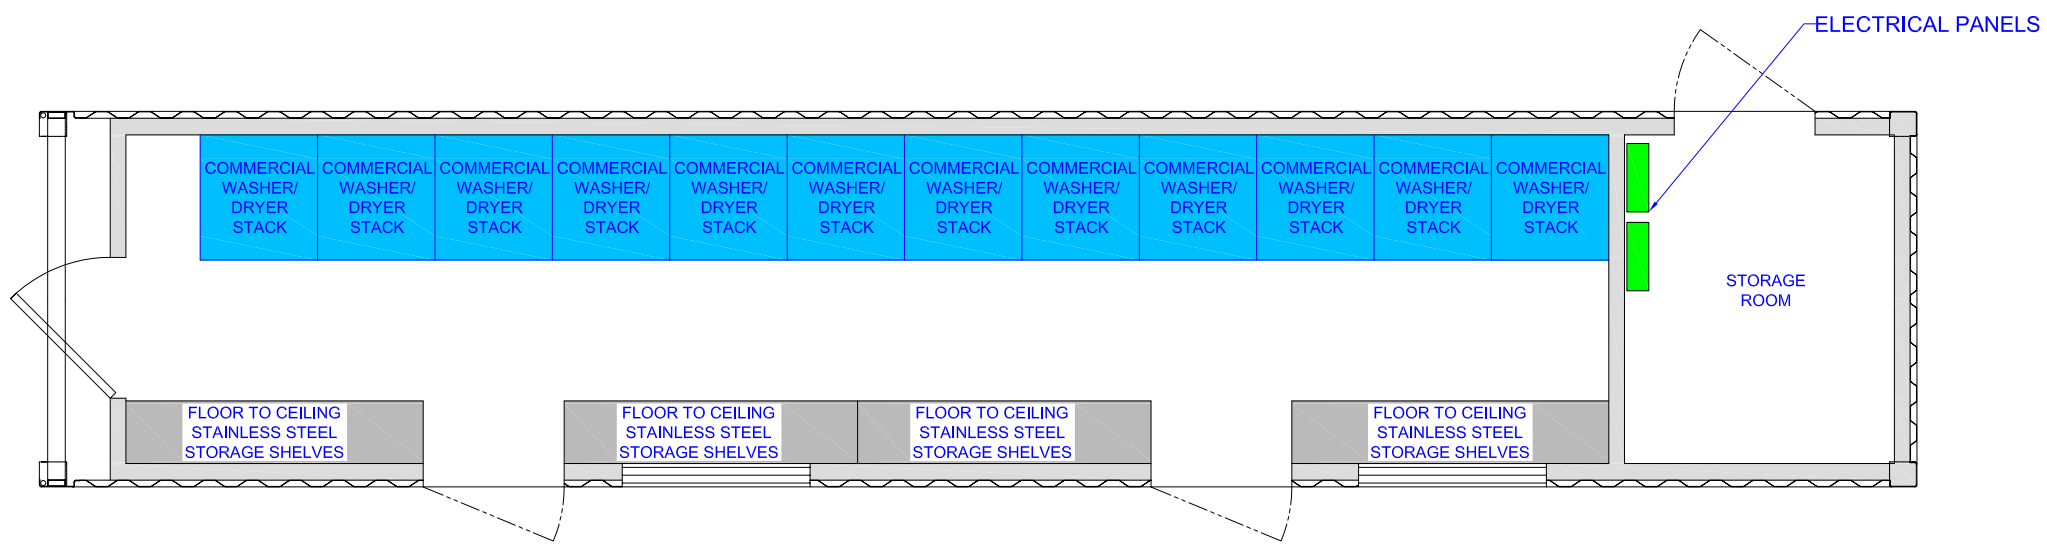
ELECTRICAL PANELS
COMMERCIAL WASHER/ DRYER STACK
STORAGE ROOM
FLOOR TO CEILING STAINLESS STEEL STORAGE SHELVES

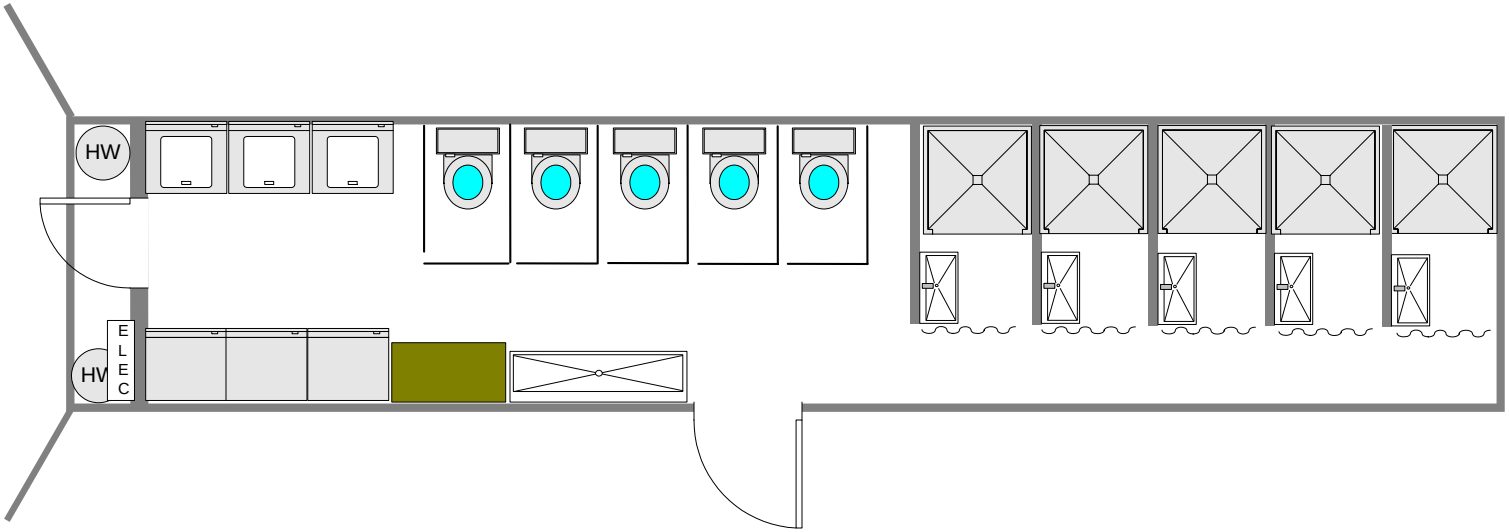
HW
HW
E
L
E
C