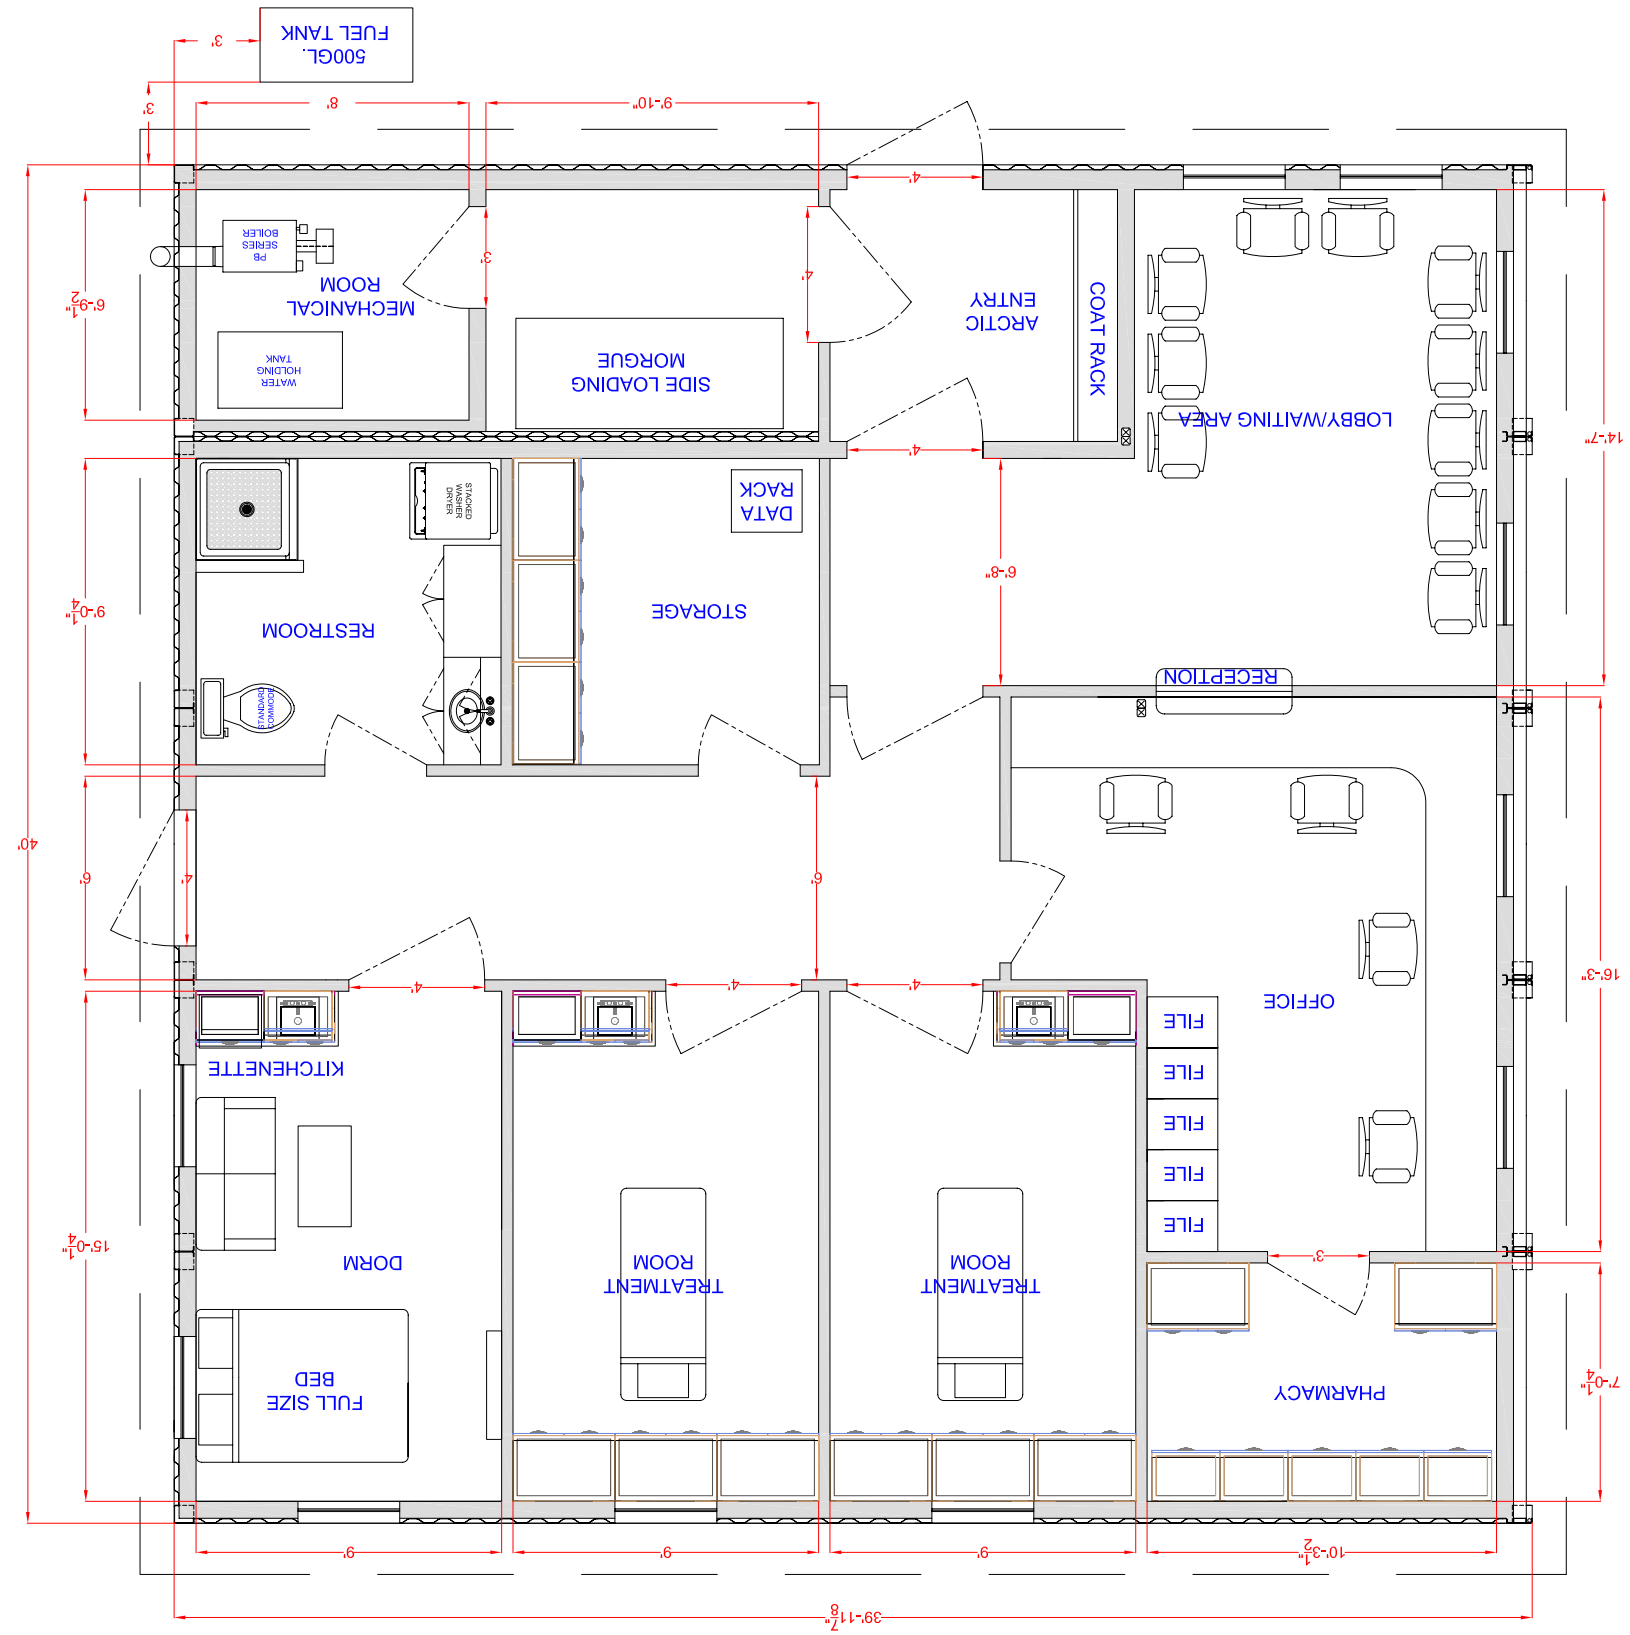
500GL.
FUEL TANK
3'
8'
9'-10"
3'
40'
6'-9½"
MECHANICAL
ROOM
PB
SERIES
BOILER
WATER
HOLDING
TANK
SIDE LOADING
MORGUE
ARCTIC
ENTRY
COAT RACK
LOBBY/WAITING AREA
14'-7"
DATA
RACK
STACKED
WASHER
DRYER
STORAGE
RESTROOM
ECONOMY
WINDOWS
9'-0¼"
6'-8"
RECEPTION
6'
6'
6'
OFFICE
16'-3"
FILE
FILE
FILE
FILE
FILE
KITCHENETTE
DORM
15'-0¼"
FULL SIZE
BED
TREATMENT
ROOM
TREATMENT
ROOM
3'
PHARMACY
7'-0¼"
9'
9'
9'
10'-3½"
39'-11⅞"