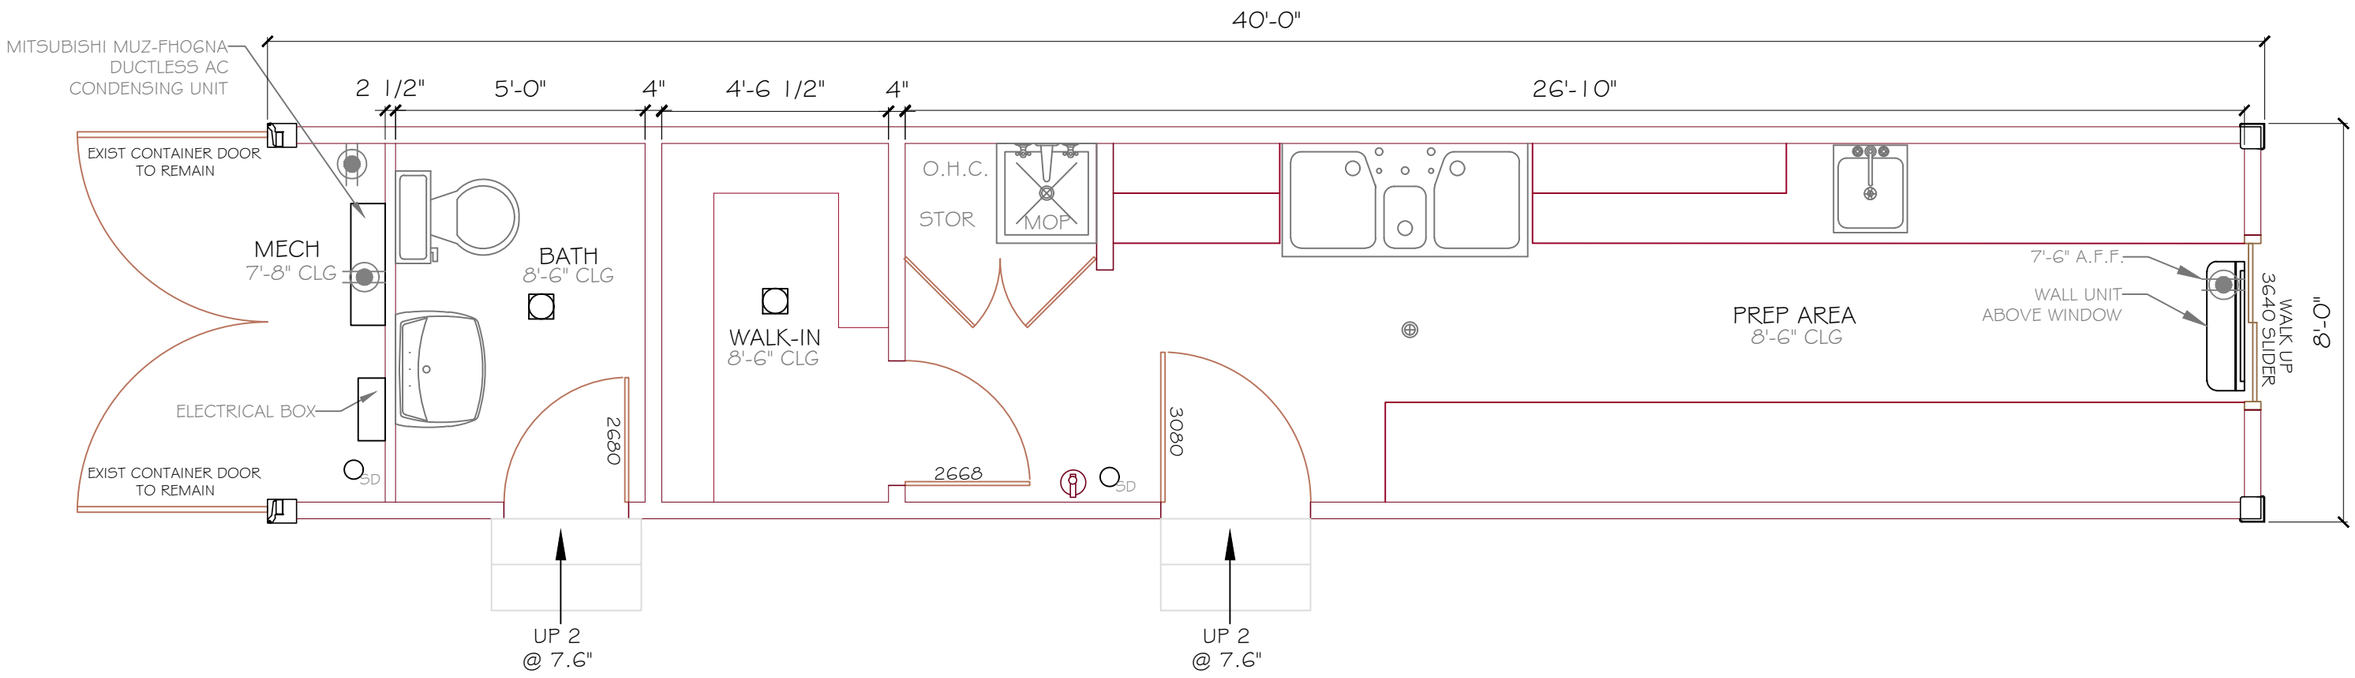

Floor Plan

SCALE: NTS

Legend

- 4" RECESSED LIGHT FIXTURE
- SD SMOKE DETECTOR
- 4" FLOOR DRAIN
- GFCI WALL OUTLET
- MSZ-FHOGNA MITSUBISHI DUCTLESS WALL AC UNIT

Notes

1. RHINO LINER FLOORING
2. INTERIOR & EXTERIOR WALLS ARE 4" INSULATED AWIP PANELS

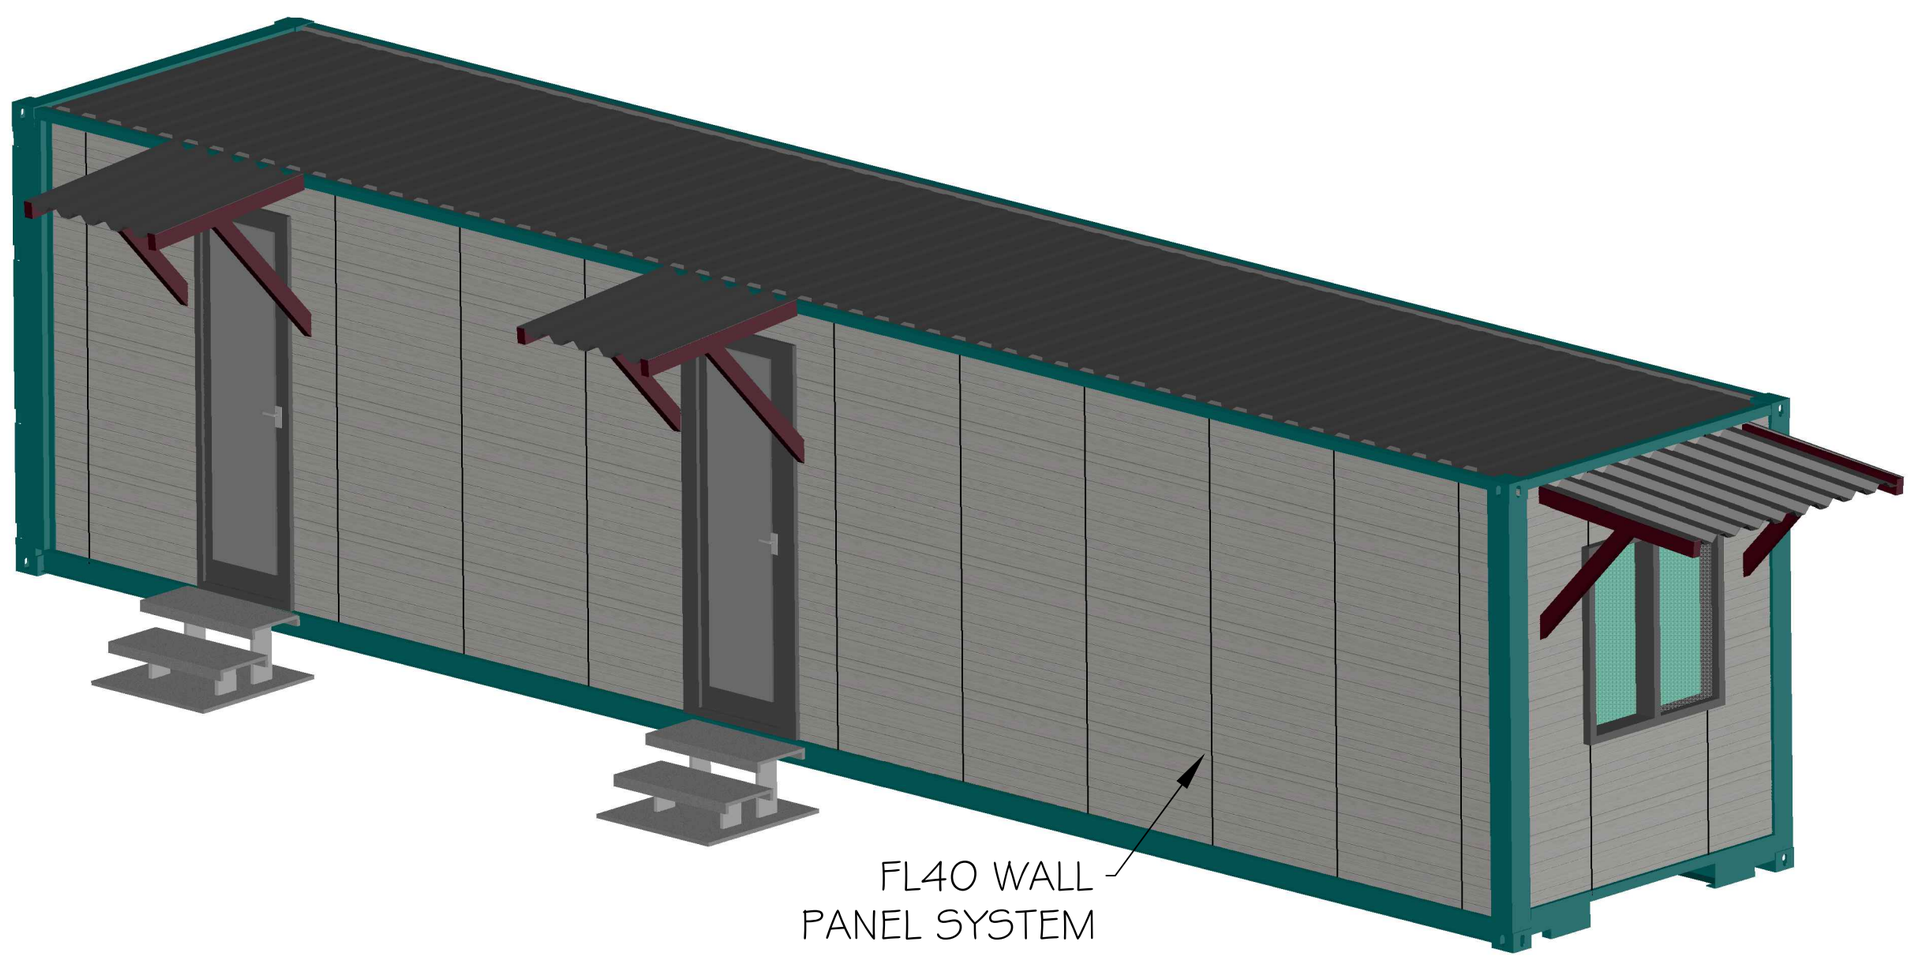

DESIGN & DRAFTING
602.299.8755
DAWNMDAZ@GMAIL.COM

Atomic Container Homes

40' KITCHEN UNIT

1/19/2017
1 40' CONTAINER
CUSTOMIZABLE
TOTAL: 320 S.F.