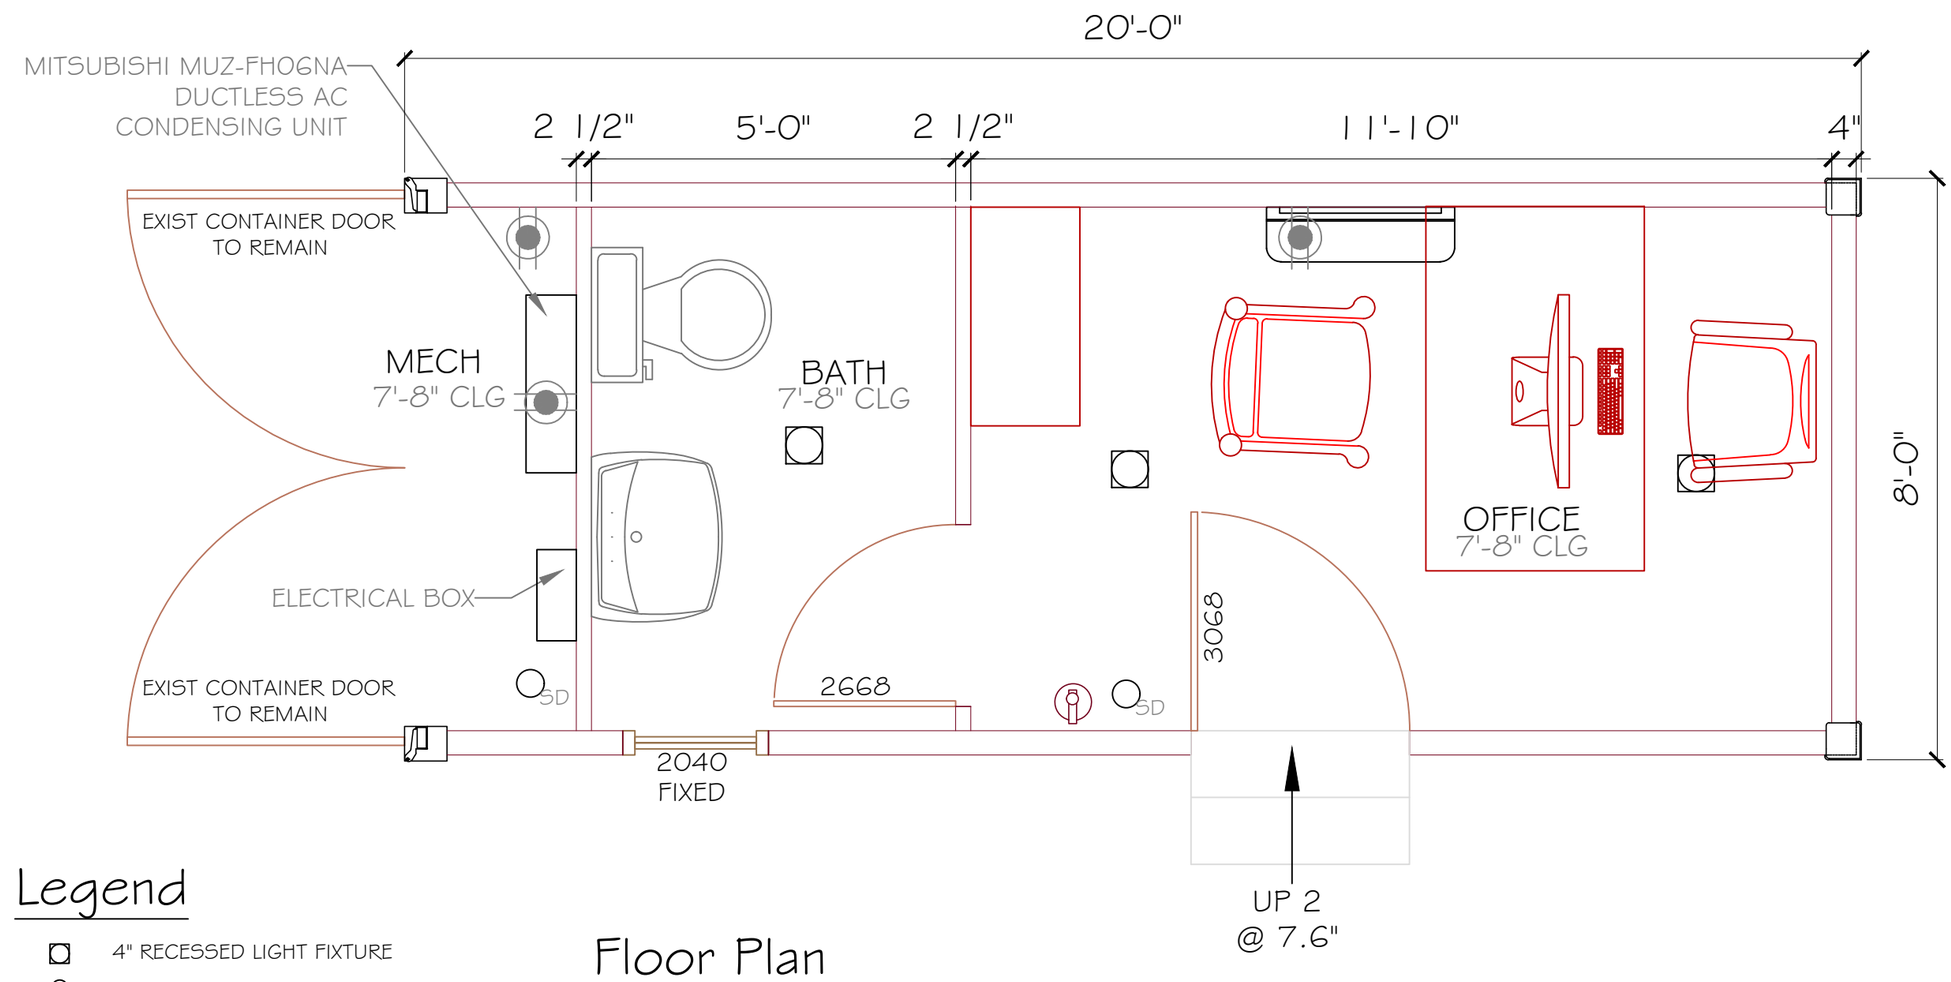

Legend

- 4" RECESSED LIGHT FIXTURE
- SD SMOKE DETECTOR
- 4" FLOOR DRAIN
- GFCI WALL OUTLET
- MSZ-FH06NA MITSUBISHI DUCTLESS WALL AC UNIT

Floor Plan

SCALE: 1/2" = 1'-0"

Notes

1. RHINO LINER FLOORING
2. INTERIOR WALL IS 2.5" INSULATED AWIP PANELS
3. EXTERIOR WALLS ARE 4" INSULATED WIP PANELS

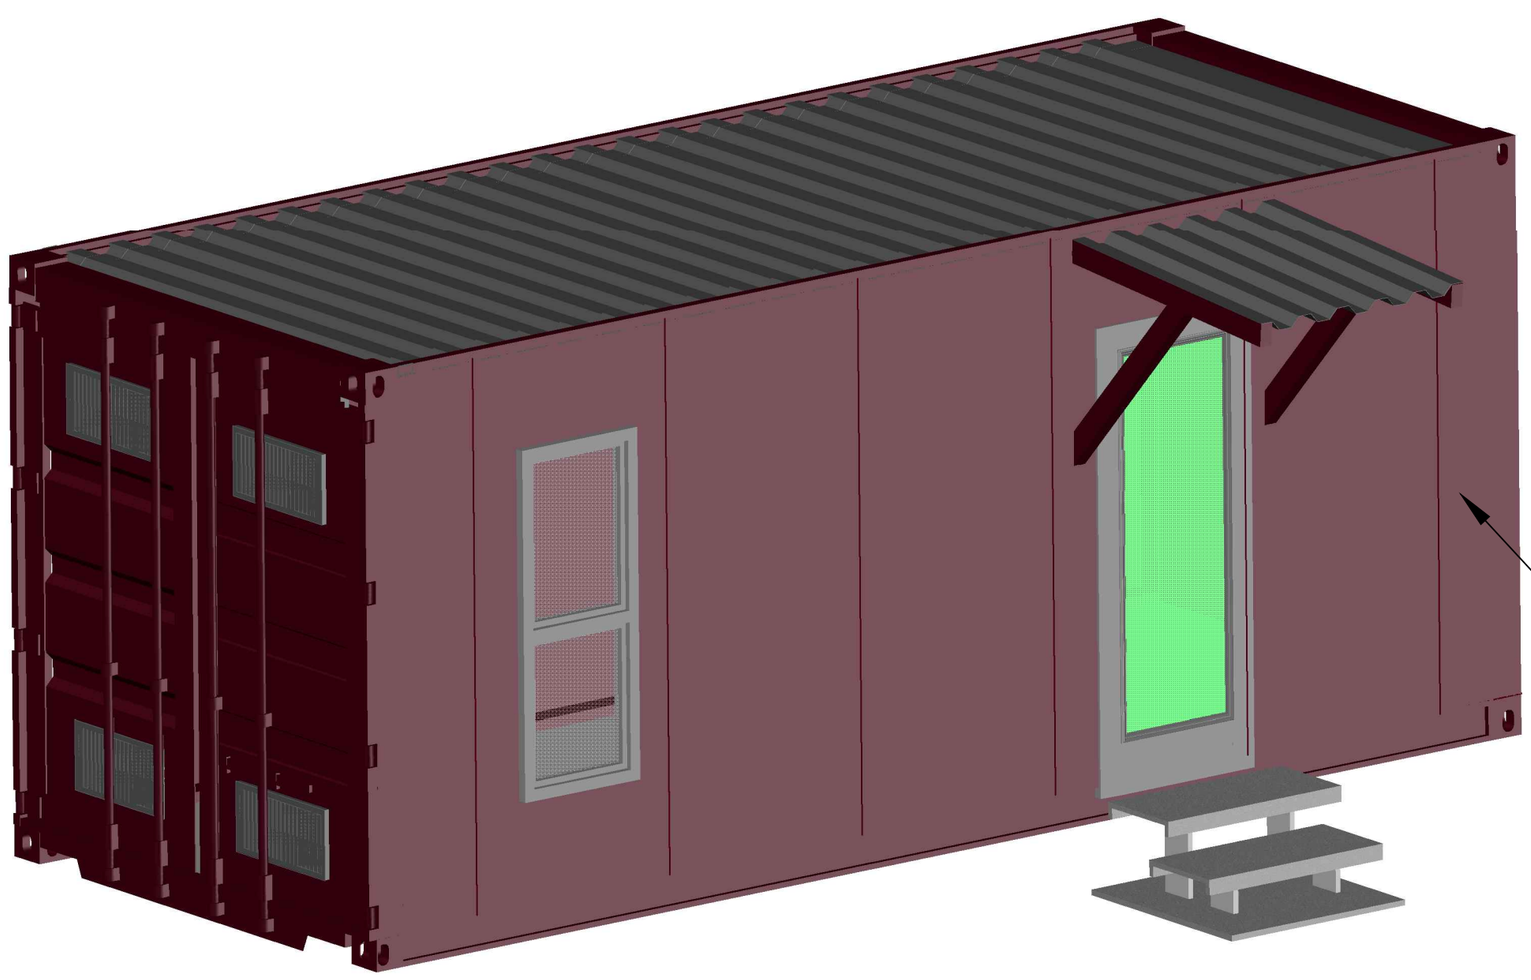

DESIGN &
DRAFTING
602.299.8755
DAWNMDAZ@GMAIL.COM

Atomic
Container Homes

20' OFFICE UNIT

1/19/2017
1 20' CONTAINER
CUSTOMIZABLE
TOTAL: 160 S.F.