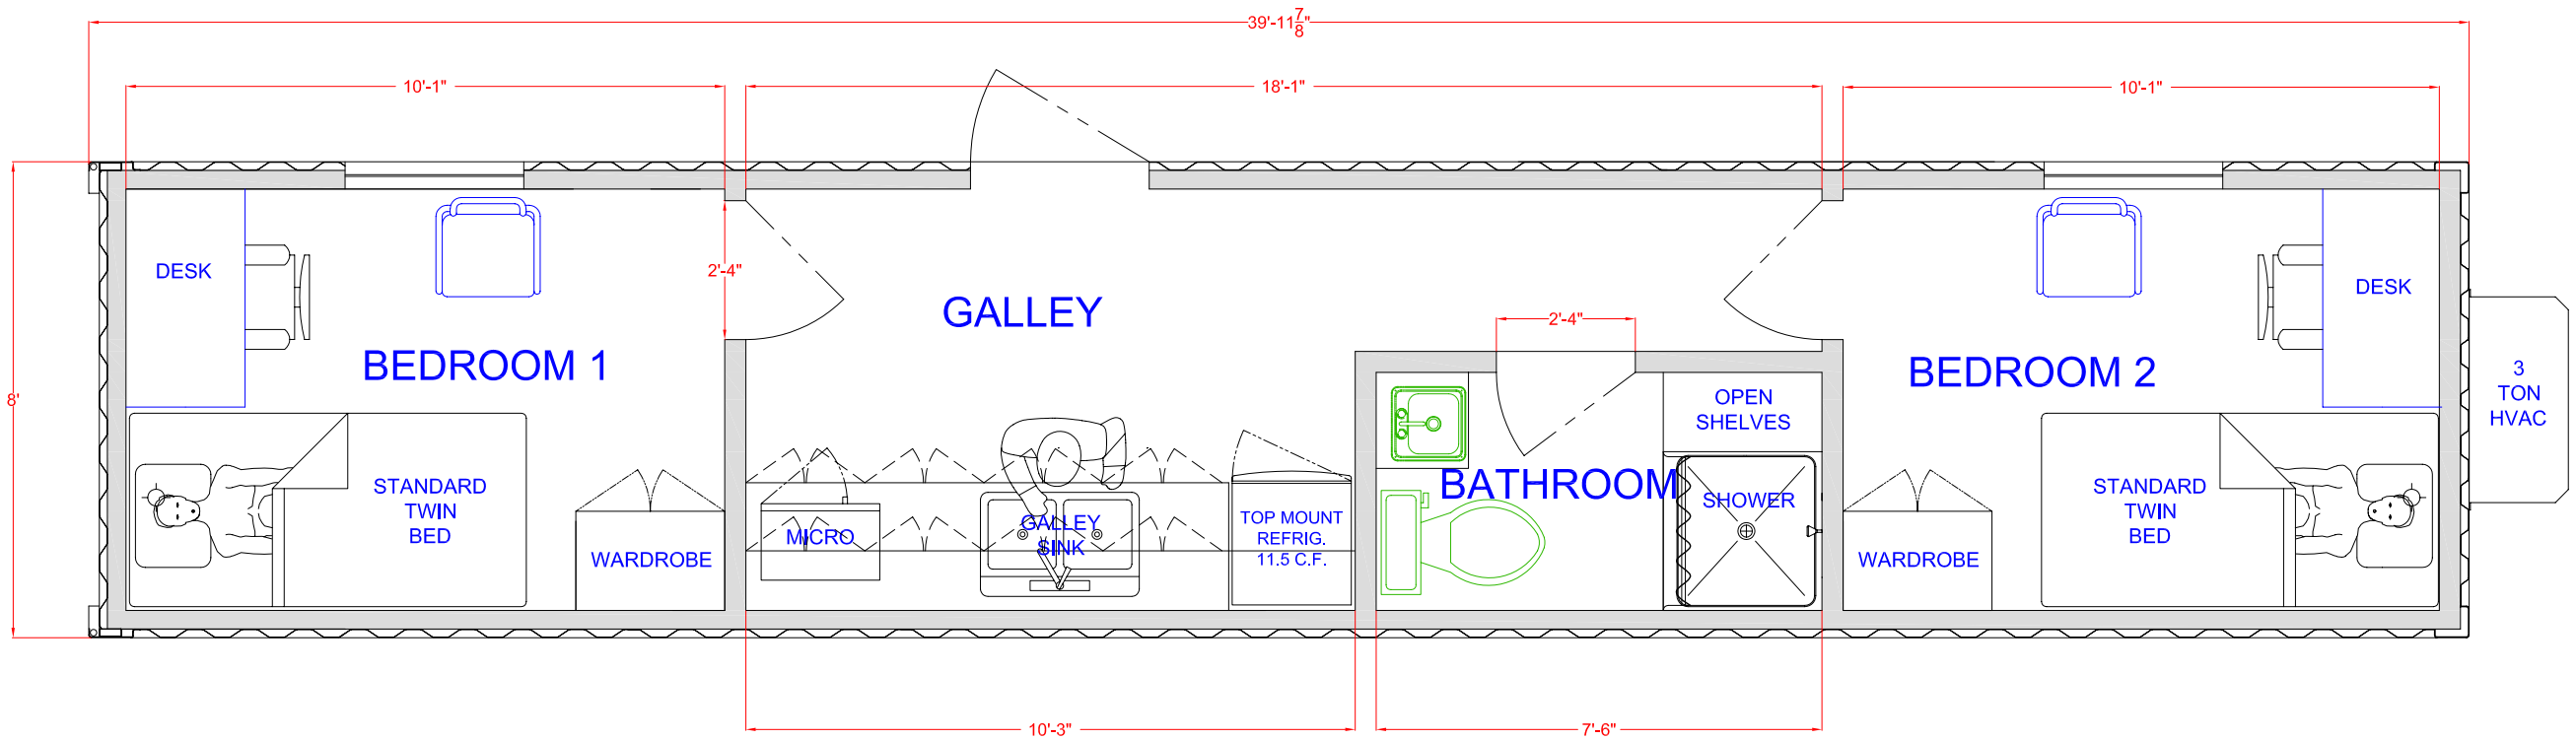
39'-11 7/8"
10'-1"
18'-1"
10'-1"
8'
2'-4"
2'-4"
DESK
BEDROOM 1
STANDARD
TWIN
BED
WARDROBE
GALLEY
MICRO
GALLEY
SINK
TOP MOUNT
REFRIG.
11.5 C.F.
BATHROOM
OPEN
SHELVES
SHOWER
BEDROOM 2
DESK
STANDARD
TWIN
BED
WARDROBE
3
TON
HVAC
10'-3"
7'-6"