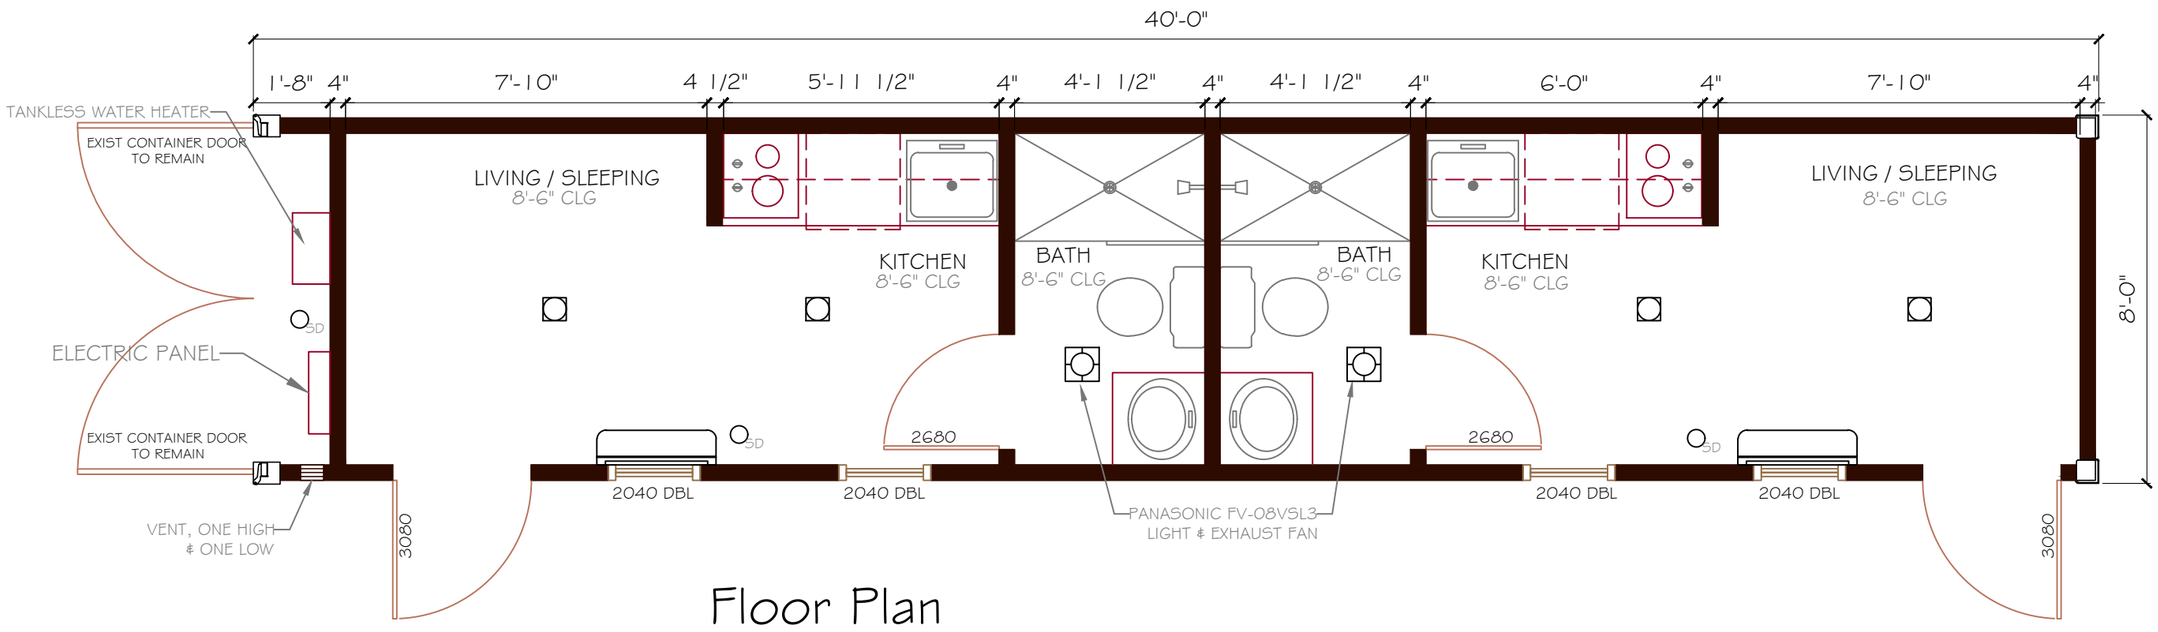

Floor Plan

SCALE: NTS

Legend

- 4" RECESSED LIGHT FIXTURE
- SMOKE DETECTOR
- 4" FLOOR DRAIN
- GFCI WALL OUTLET
- MSZ-FHOGNA MITSUBISHI DUCTLESS WALL AC UNIT

Notes

1. RHINO LINER FLOORING
2. INTERIOR WALL IS 2.5" INSULATED AWIP PANELS
3. EXTERIOR WALLS ARE 4" INSULATED WIP PANELS
4. EXTERIOR IS WOOD SIDING OVER FL40 WALL PANEL SYSTEM

DESIGN & DRAFTING
602.299.8755
DAWNMDAZ@GMAIL.COM

Atomic Container Homes

40' DORMITORY UNIT

1/19/2017
1 40' CONTAINER
CUSTOMIZABLE
TOTAL: 320 S.F.