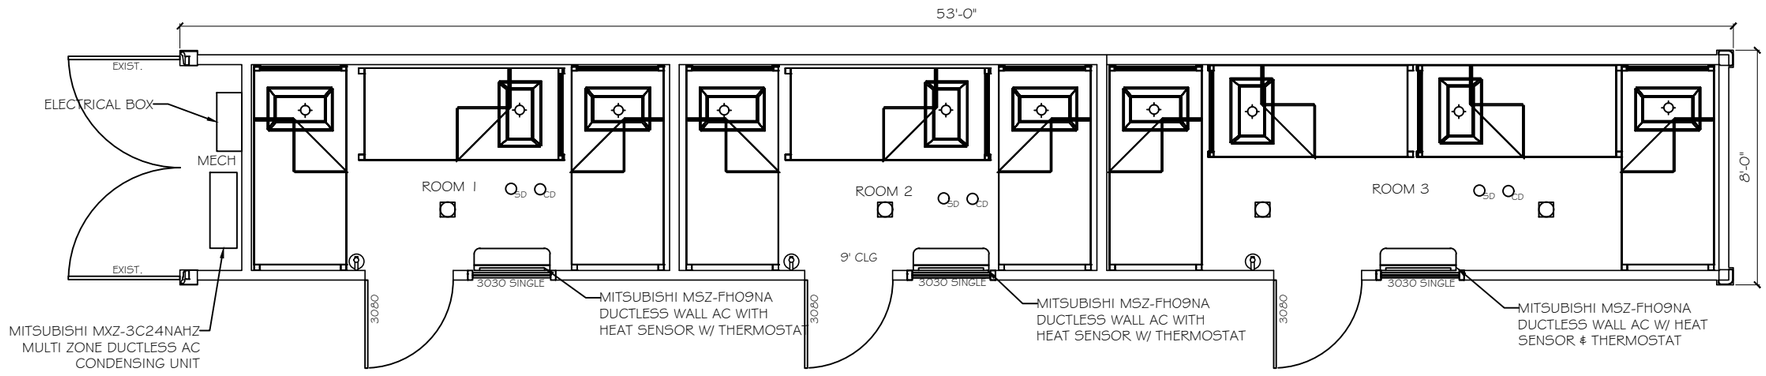

Floor Plan

Legend

- 4" RECESSED LIGHT FIXTURE
- LED PEN LIGHT FIXTURE AT EACH BUNK
- SMOKE DETECTOR
- CARBON DIOXIDE DETECTOR
- FIRE EXTINGUISHER

Notes

1. LINOLEUM LINER FLOORING
2. ALL WALLS TO BE COVERED IN SOUNDPROOFING MATERIAL
3. EACH BUNK FITS 3 PEOPLE

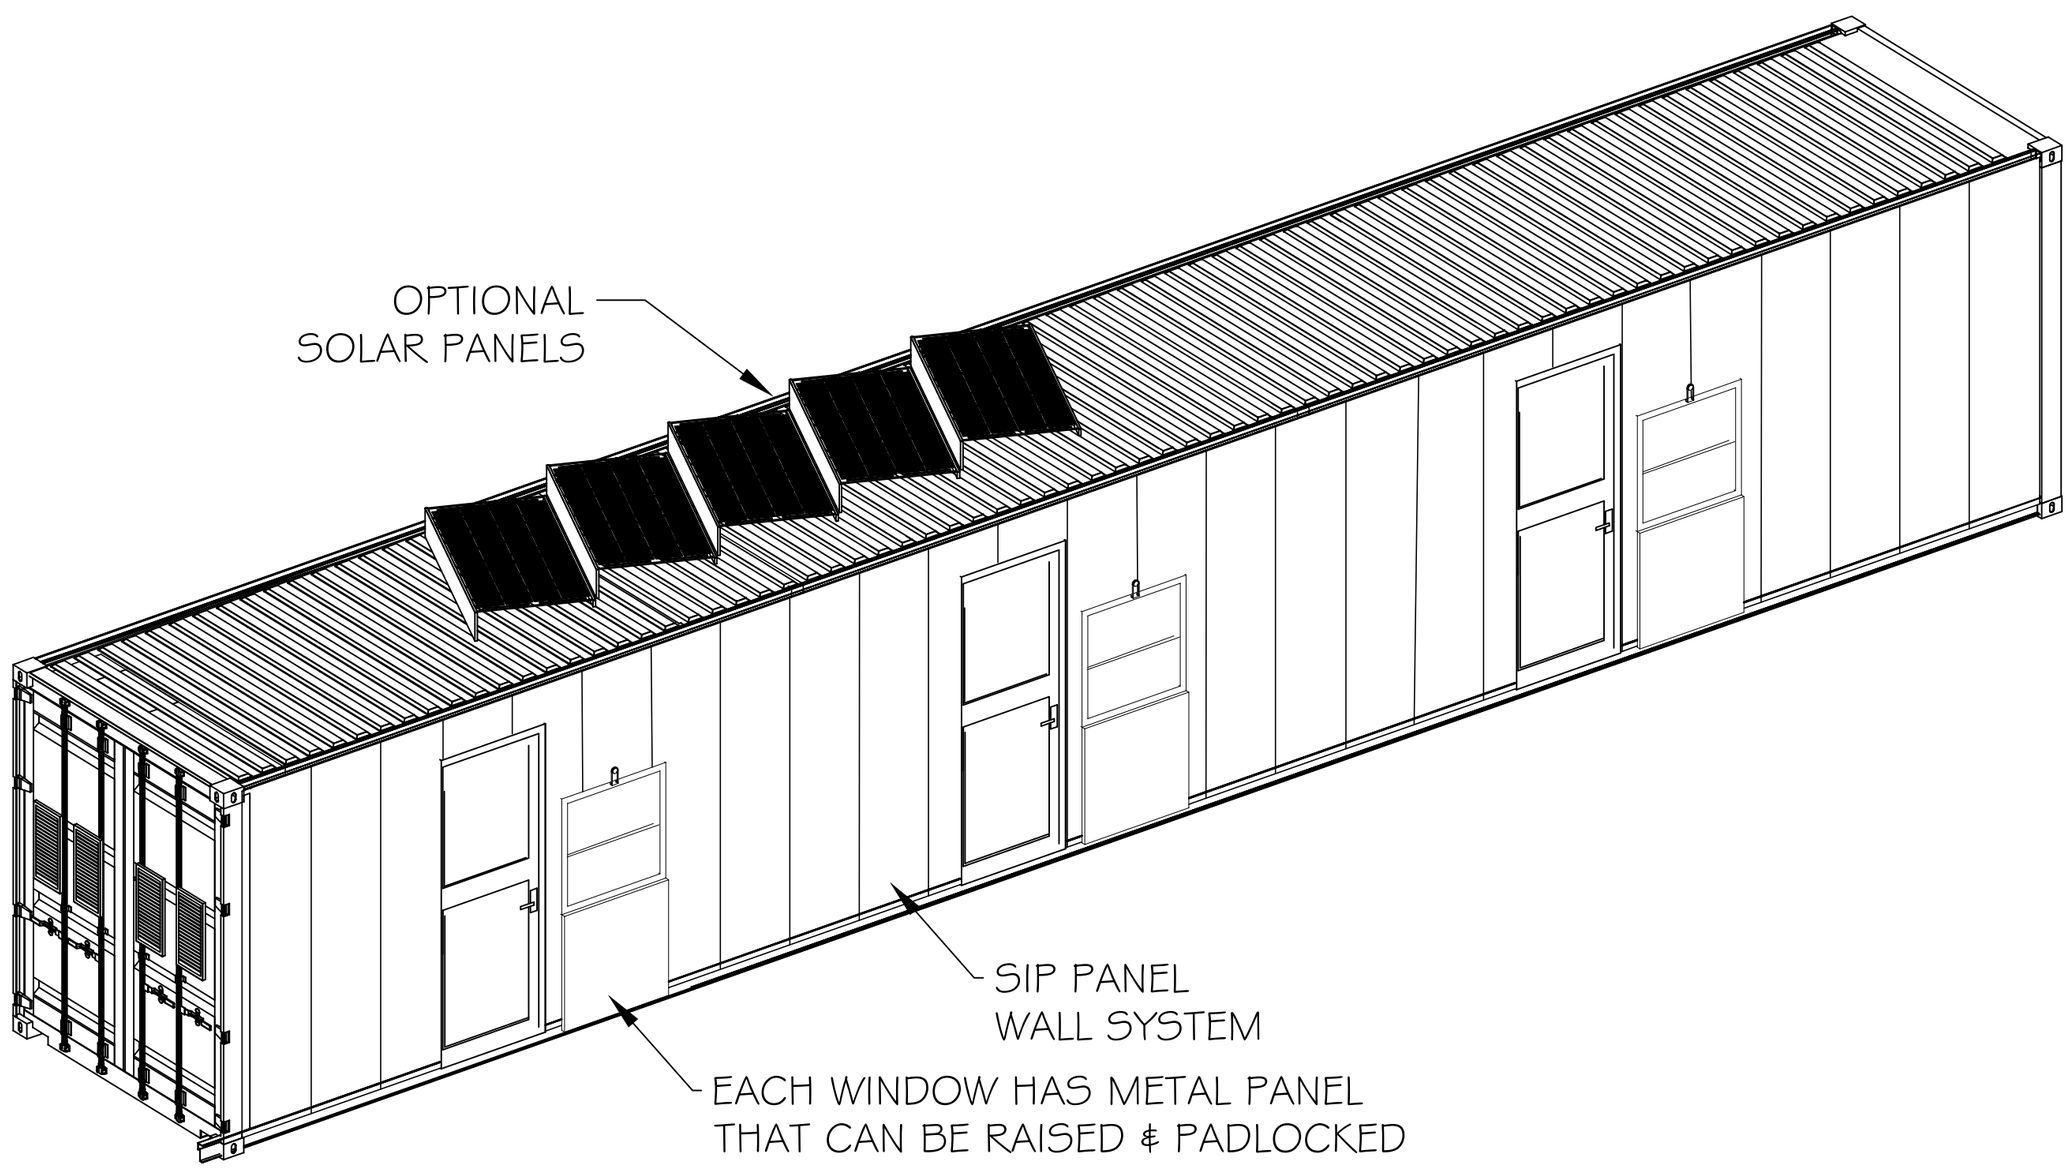

PROPOSED 53'
30 PERSON BUNK HOUSE

DESIGN &
DRAFTING
602.299.8755
DAWNMOAZ@GMAIL.COM
Atomic
Container Homes

1 53' CONTAINER
CUSTOMIZABLE
TOTAL: 424 S.F.