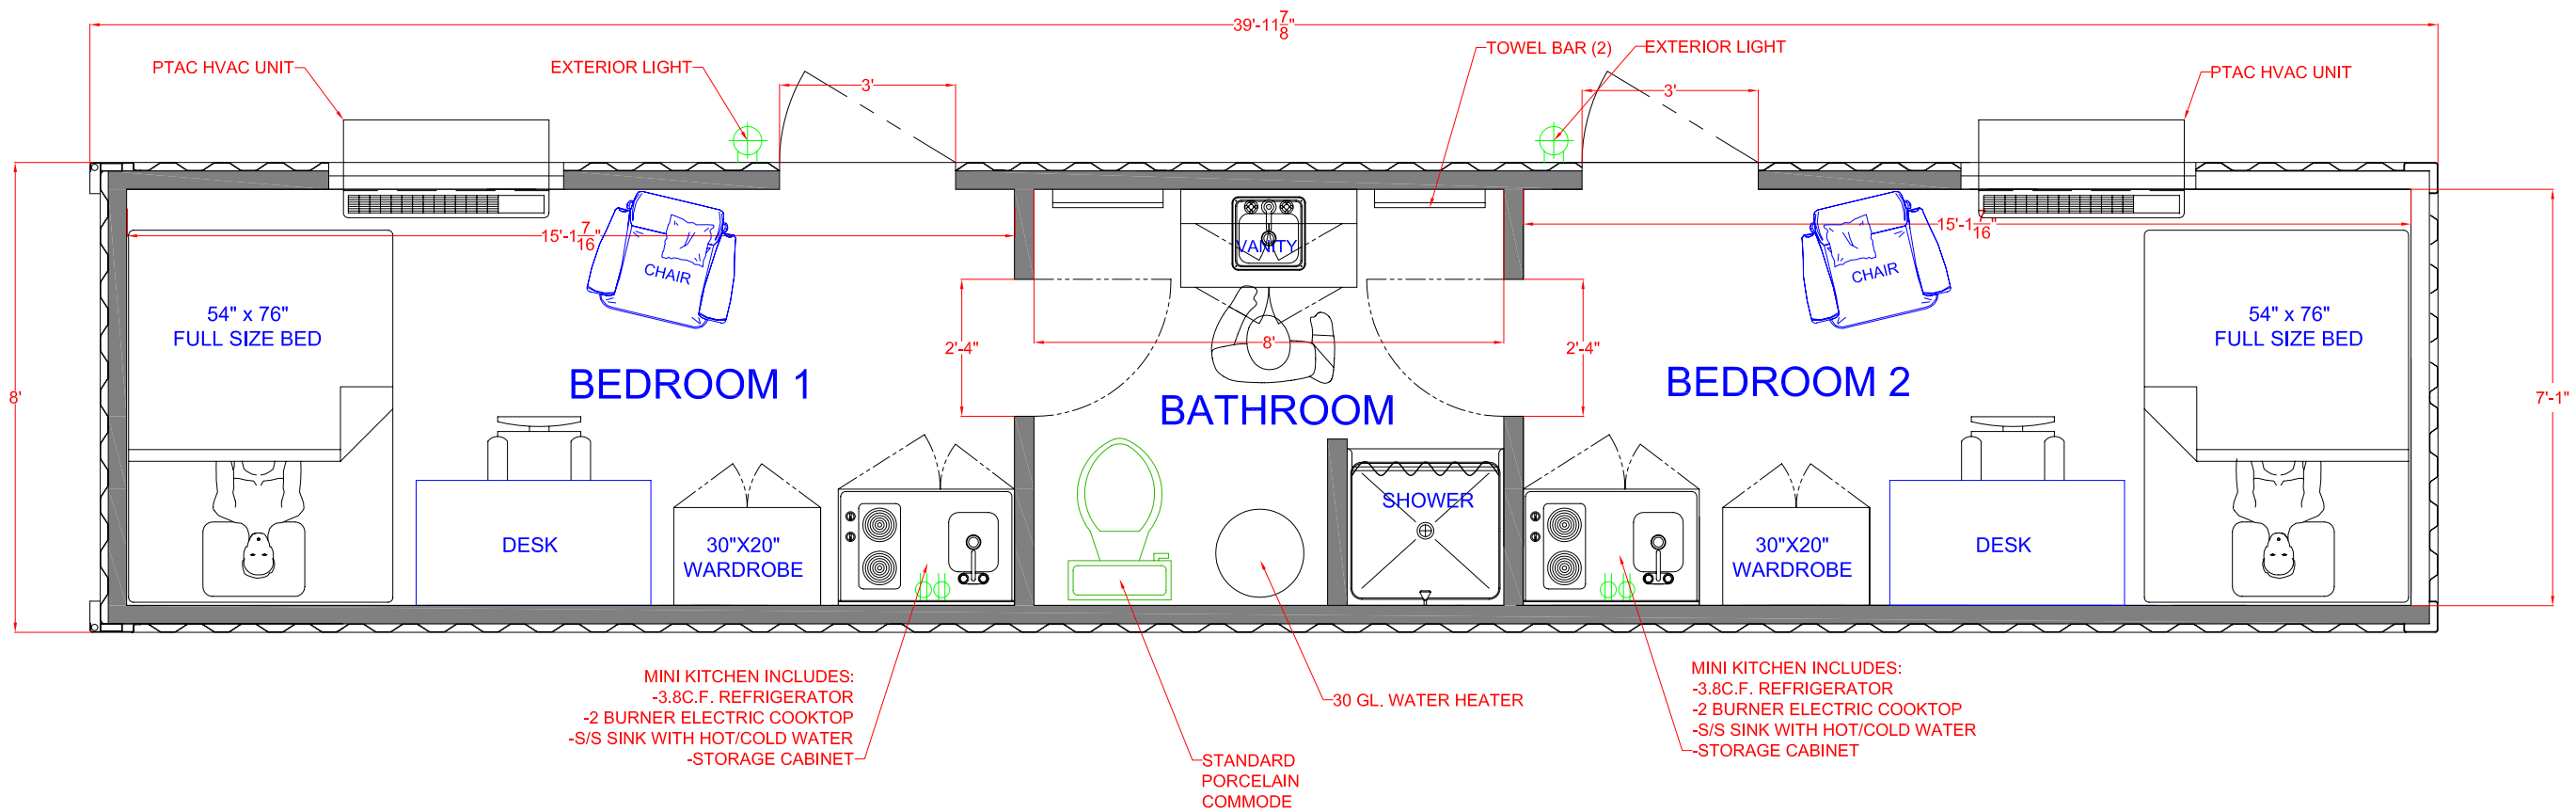
39'-11 7/8"
PTAC HVAC UNIT
EXTERIOR LIGHT
3'
TOWEL BAR (2)
EXTERIOR LIGHT
3'
PTAC HVAC UNIT
15'-1 7/16"
CHAIR
VANITY
15'-1 7/16"
CHAIR
54" x 76"
FULL SIZE BED
2'-4"
8'
2'-4"
54" x 76"
FULL SIZE BED
8'
7'-1"
BEDROOM 1
BATHROOM
BEDROOM 2
SHOWER
DESK
30"X20"
WARDROBE
30"X20"
WARDROBE
DESK
MINI KITCHEN INCLUDES:
-3.8C.F. REFRIGERATOR
-2 BURNER ELECTRIC COOKTOP
-S/S SINK WITH HOT/COLD WATER
-STORAGE CABINET
STANDARD
PORCELAIN
COMMODE
30 GL. WATER HEATER
MINI KITCHEN INCLUDES:
-3.8C.F. REFRIGERATOR
-2 BURNER ELECTRIC COOKTOP
-S/S SINK WITH HOT/COLD WATER
-STORAGE CABINET