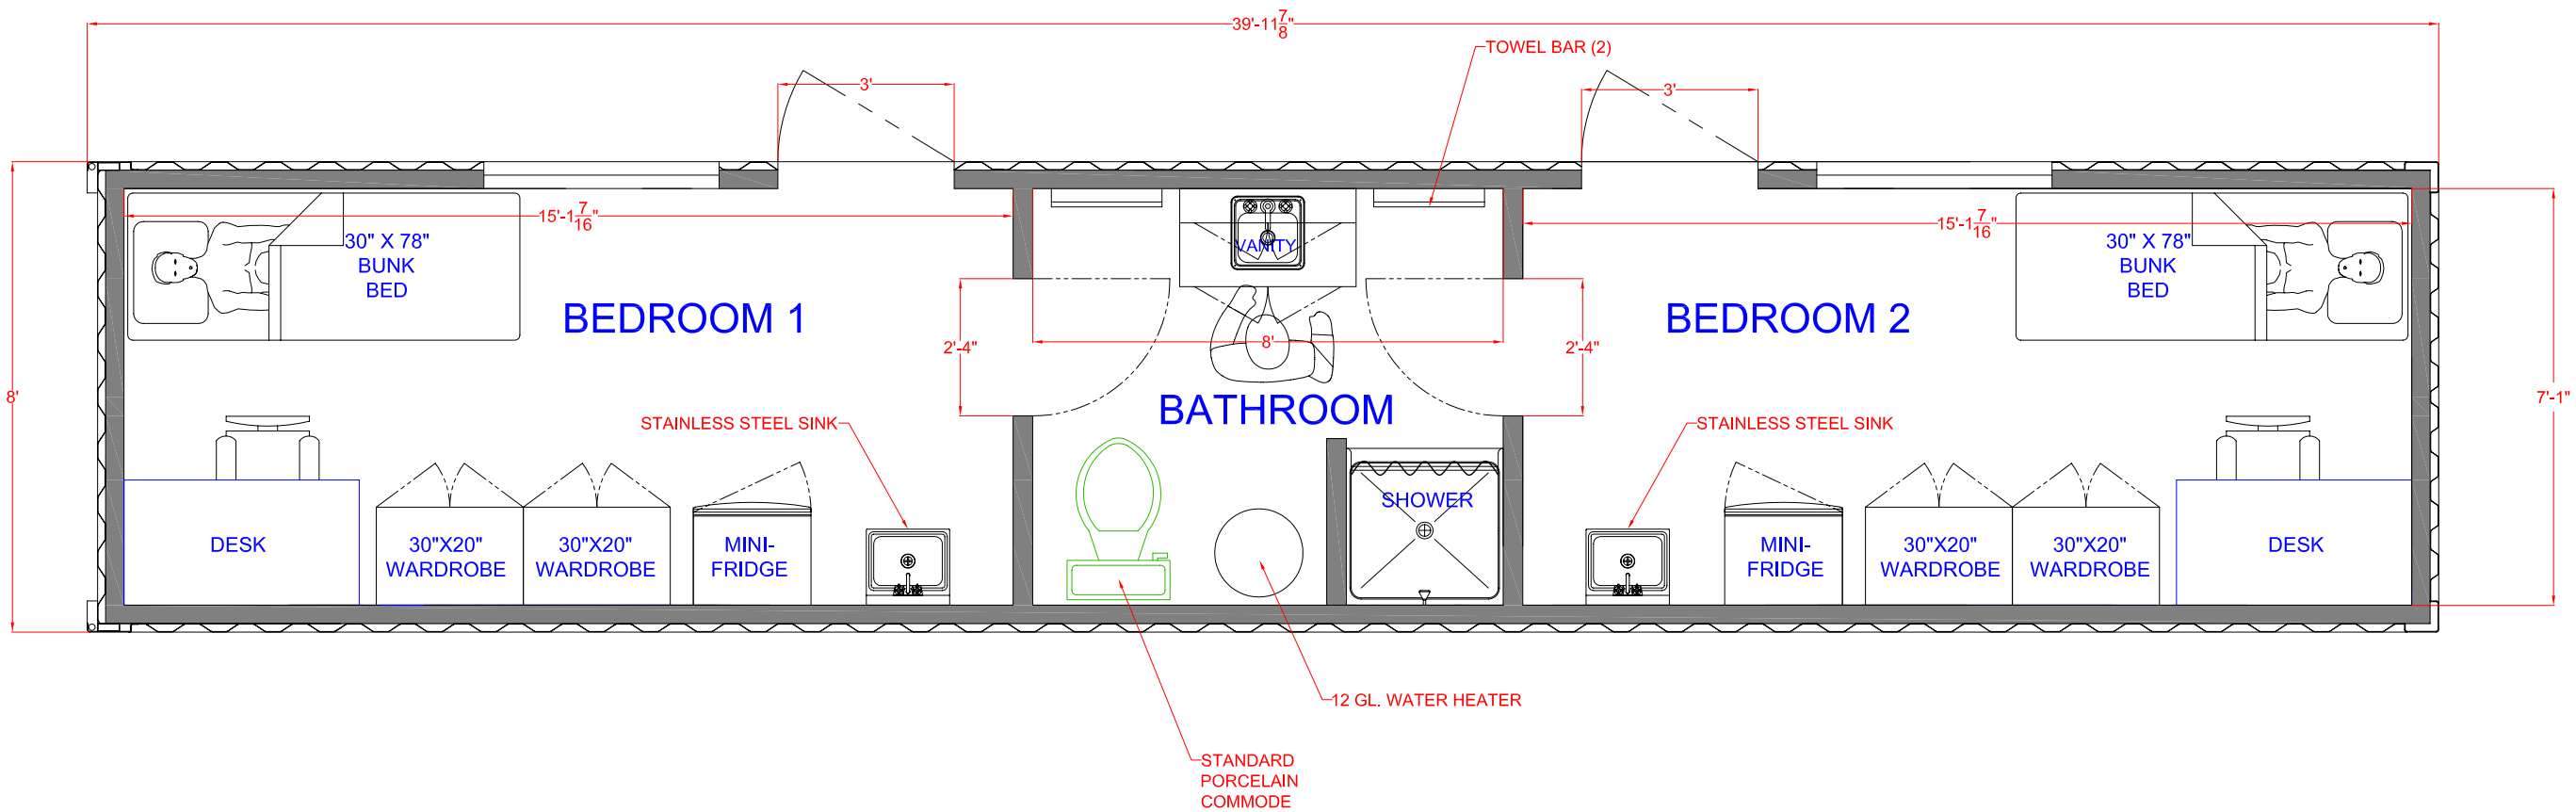
39'-11 7/8"
TOWEL BAR (2)
3'
3'
15'-1 7/16"
15'-1 7/16"
30" X 78"
BUNK
BED
30" X 78"
BUNK
BED
BEDROOM 1
BEDROOM 2
VANITY
2'-4"
8'
2'-4"
BATHROOM
8'
7'-1"
STAINLESS STEEL SINK
STAINLESS STEEL SINK
SHOWER
DESK
30"X20"
WARDROBE
30"X20"
WARDROBE
MINI-
FRIDGE
MINI-
FRIDGE
30"X20"
WARDROBE
30"X20"
WARDROBE
DESK
12 GL. WATER HEATER
STANDARD
PORCELAIN
COMMODE