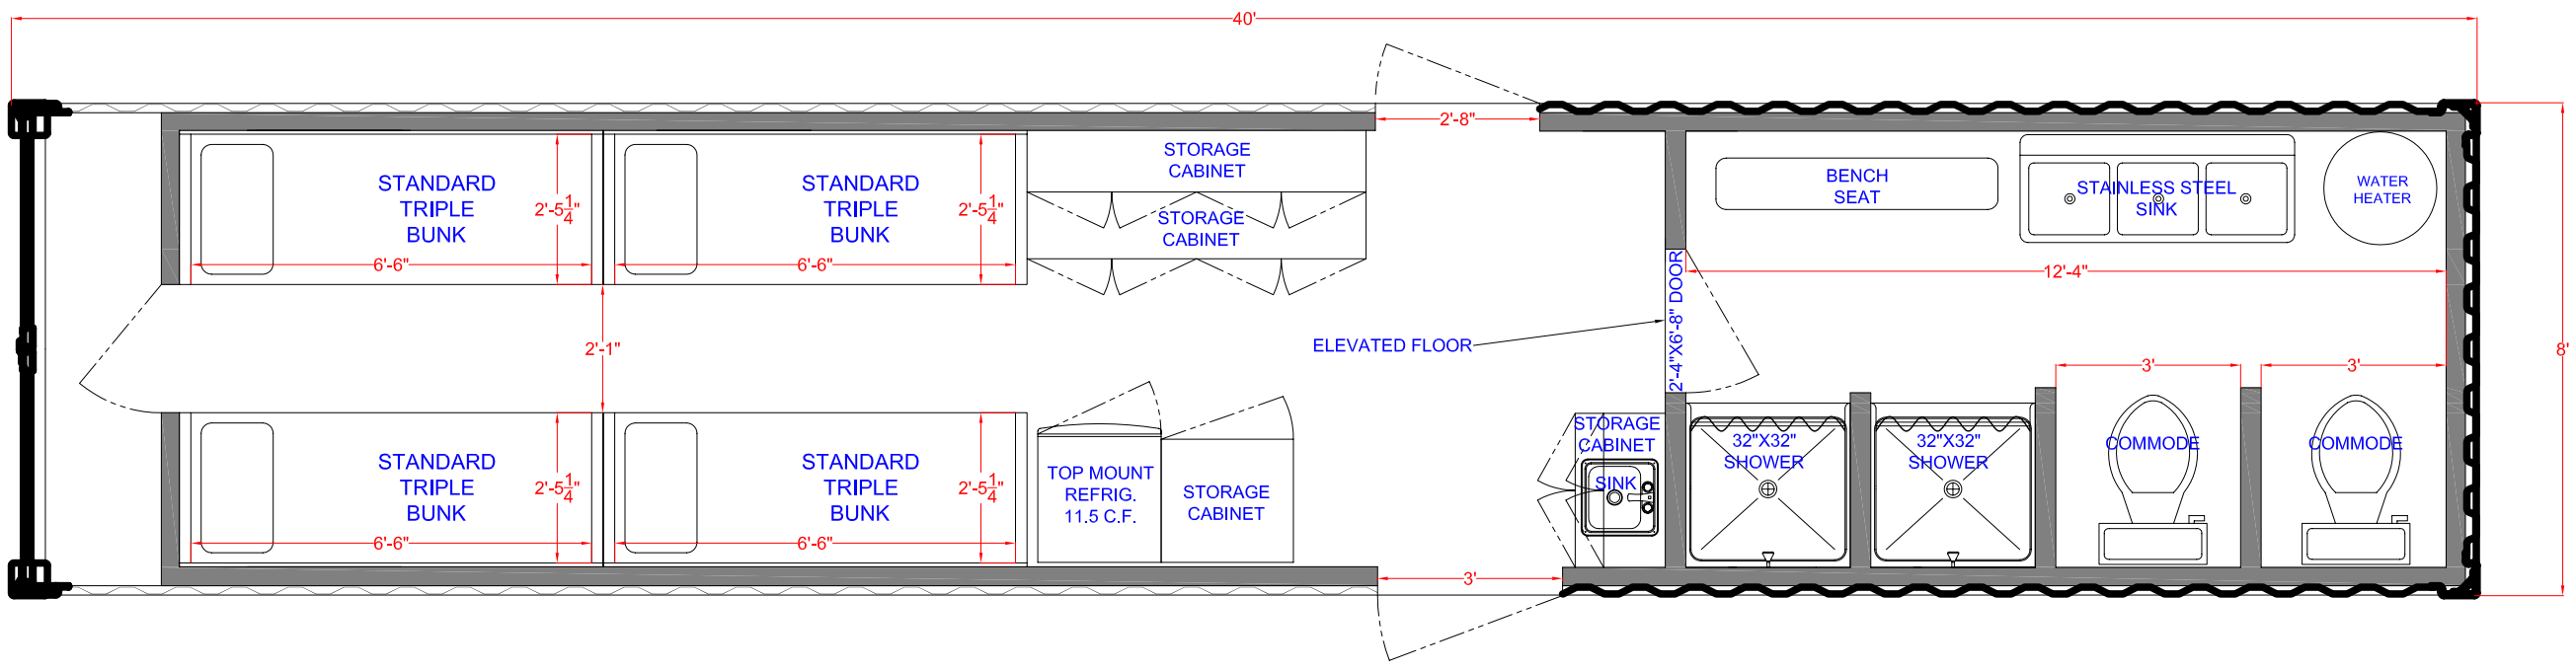
40'
2'-8"
STANDARD TRIPLE BUNK
2'-5 1/4"
6'-6"
STANDARD TRIPLE BUNK
2'-5 1/4"
6'-6"
STORAGE CABINET
STORAGE CABINET
2'-1"
ELEVATED FLOOR
BENCH SEAT
STAINLESS STEEL SINK
WATER HEATER
12'-4"
2'-4"X6'-8" DOOR
8'
3'
3'
STANDARD TRIPLE BUNK
2'-5 1/4"
6'-6"
STANDARD TRIPLE BUNK
2'-5 1/4"
6'-6"
TOP MOUNT REFRIG. 11.5 C.F.
STORAGE CABINET
STORAGE CABINET
SINK
32"X32" SHOWER
32"X32" SHOWER
COMMODE
COMMODE
3'