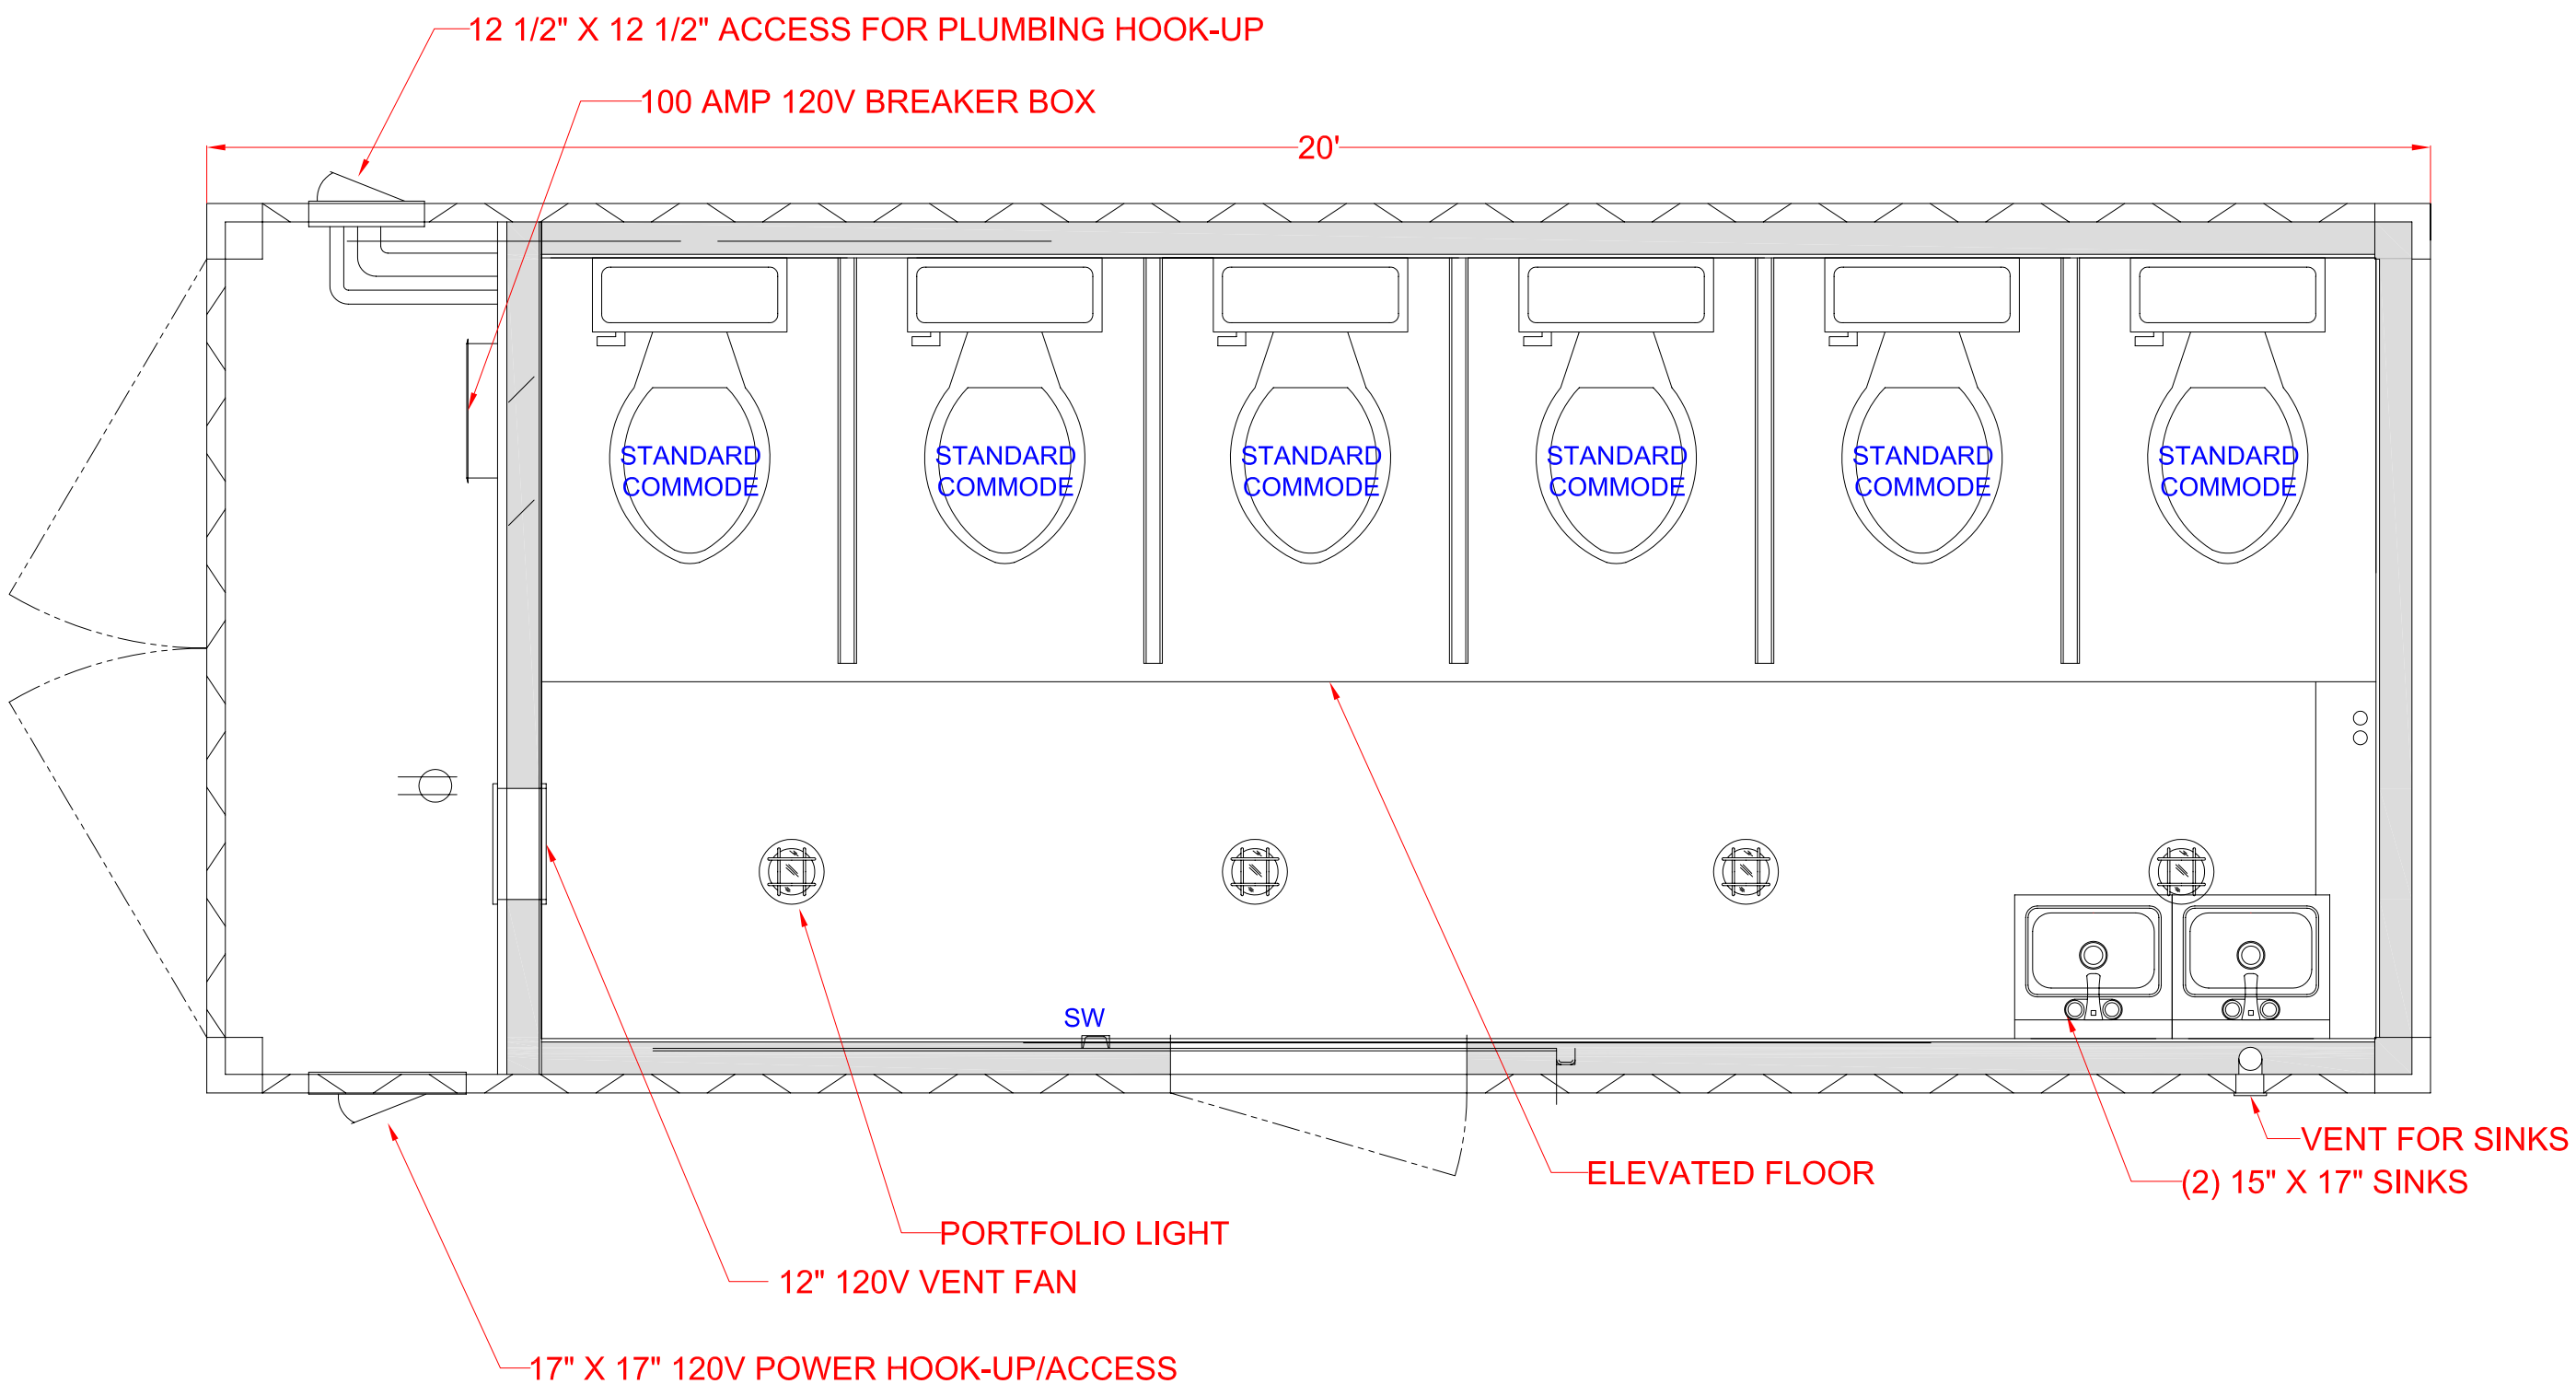
12 1/2" X 12 1/2" ACCESS FOR PLUMBING HOOK-UP
100 AMP 120V BREAKER BOX
20'
STANDARD COMMODE
STANDARD COMMODE
STANDARD COMMODE
STANDARD COMMODE
STANDARD COMMODE
STANDARD COMMODE
SW
ELEVATED FLOOR
VENT FOR SINKS
(2) 15" X 17" SINKS
PORTFOLIO LIGHT
12" 120V VENT FAN
17" X 17" 120V POWER HOOK-UP/ACCESS