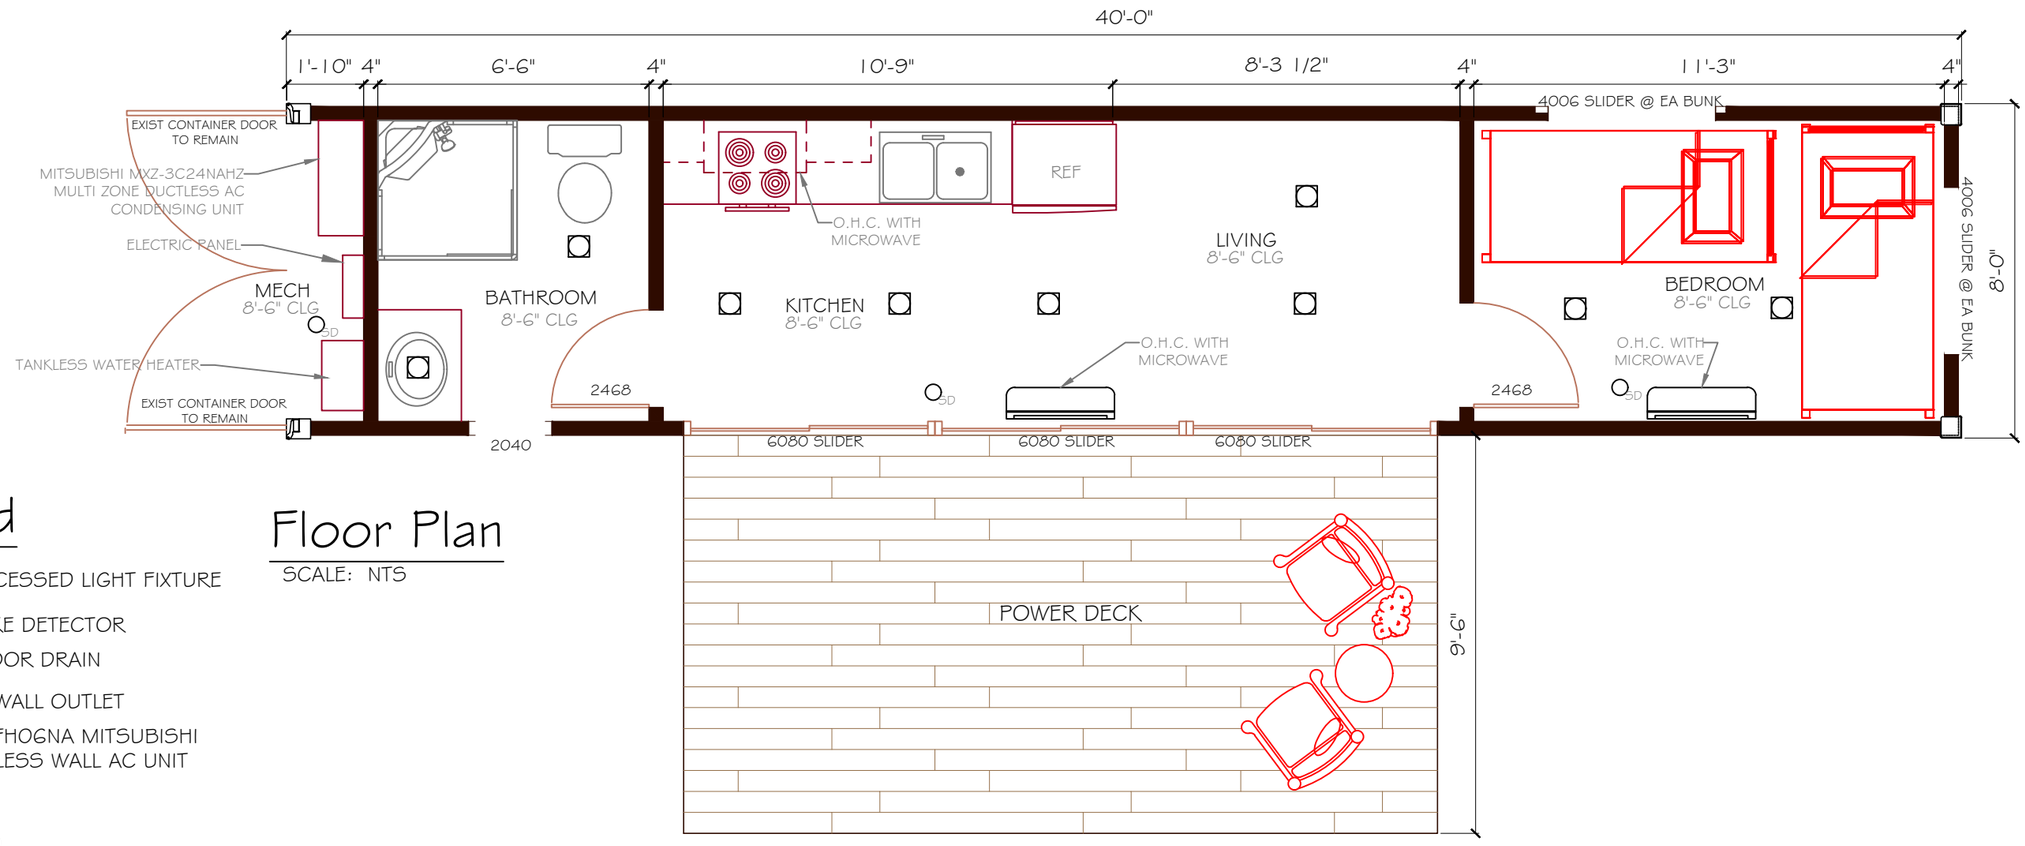

Floor Plan

SCALE: NTS

Legend

- 4" RECESSED LIGHT FIXTURE
- SMOKE DETECTOR
- 4" FLOOR DRAIN
- GFCI WALL OUTLET
- MSZ-FH06NA MITSUBISHI DUCTLESS WALL AC UNIT

Notes

1. SOLID OAK FLOORING
2. WALLS ARE HE40A 4" AWIP PANELS R-32
3. OPTIONAL WOOD SIDING OVER AWIP FL40 WALL PANEL SYSTEM

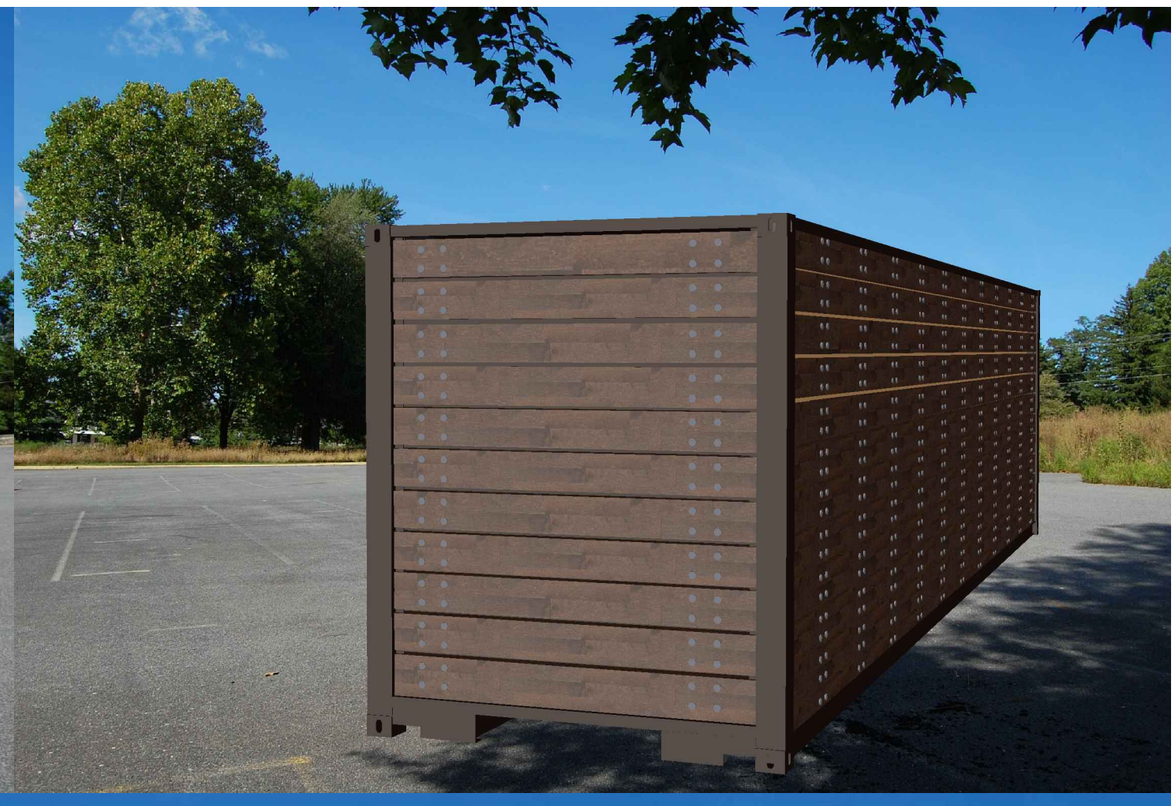

DESIGN & DRAFTING
602.299.8755
DAWNMDAZ@GMAIL.COM

Atomic Container Homes

40' 6 PERSON EXECUTIVE BUNKER

2/24/2017
1 40' CONTAINER
CUSTOMIZABLE
TOTAL: 320 S.F.