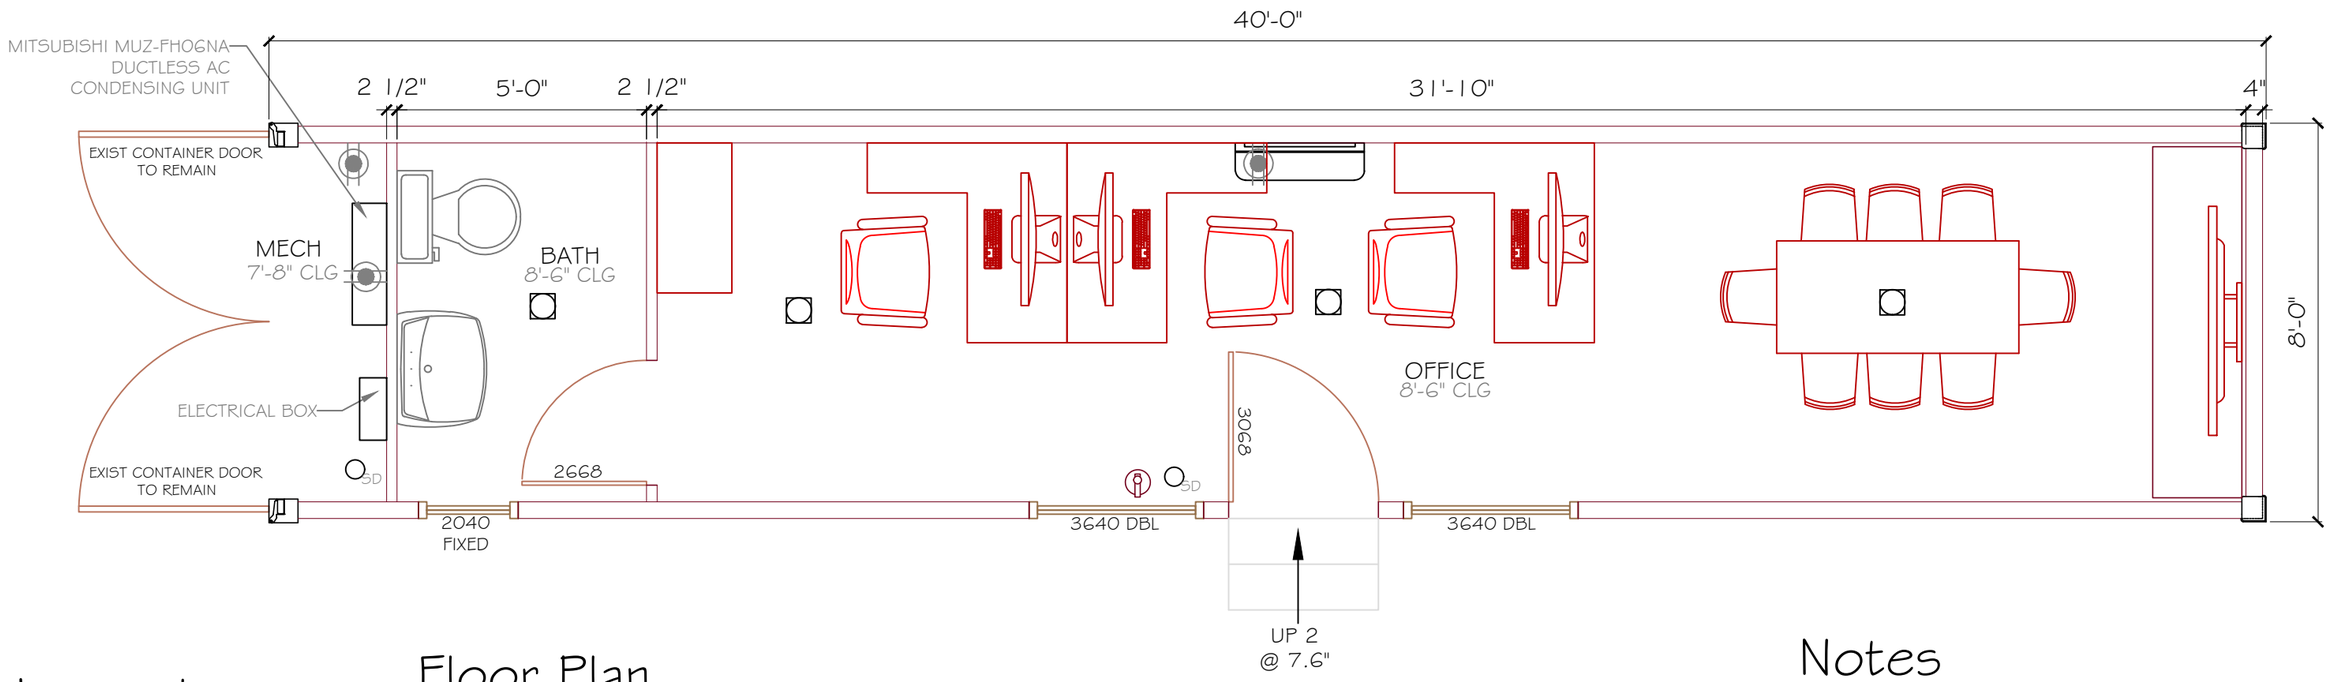

Floor Plan

SCALE: NTS

Legend

- 4" RECESSED LIGHT FIXTURE
- SD SMOKE DETECTOR
- 4" FLOOR DRAIN
- GFCI WALL OUTLET
- MSZ-FHOGNA MITSUBISHI DUCTLESS WALL AC UNIT

Notes

1. RHINO LINER FLOORING
2. INTERIOR WALLS ARE 2.5" INSULATED AWIP PANELS
3. EXTERIOR WALLS ARE 4" INSULATED WIP PANELS

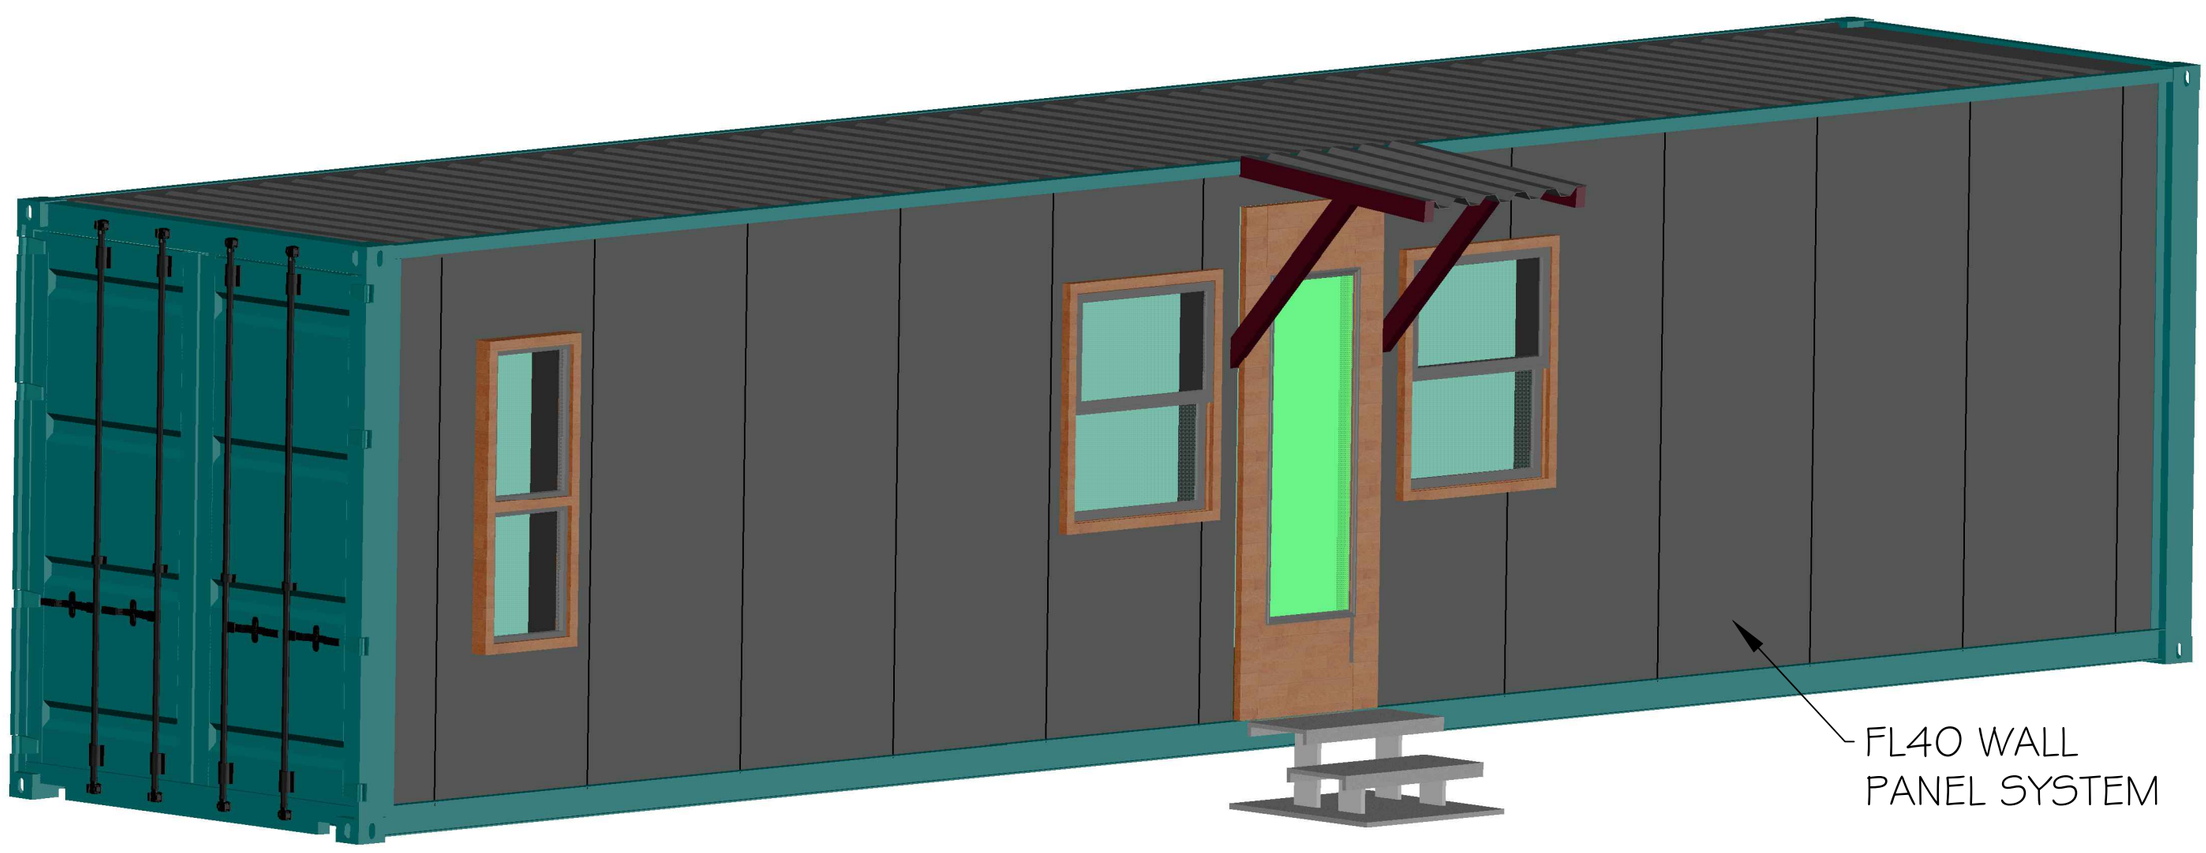

DESIGN &
DRAFTING
602.299.8755
DAWNMOAZ@GMAIL.COM

Atomic
Container Homes

40' OFFICE UNIT

1/19/2017
1 40' CONTAINER
CUSTOMIZABLE
TOTAL: 320 S.F.