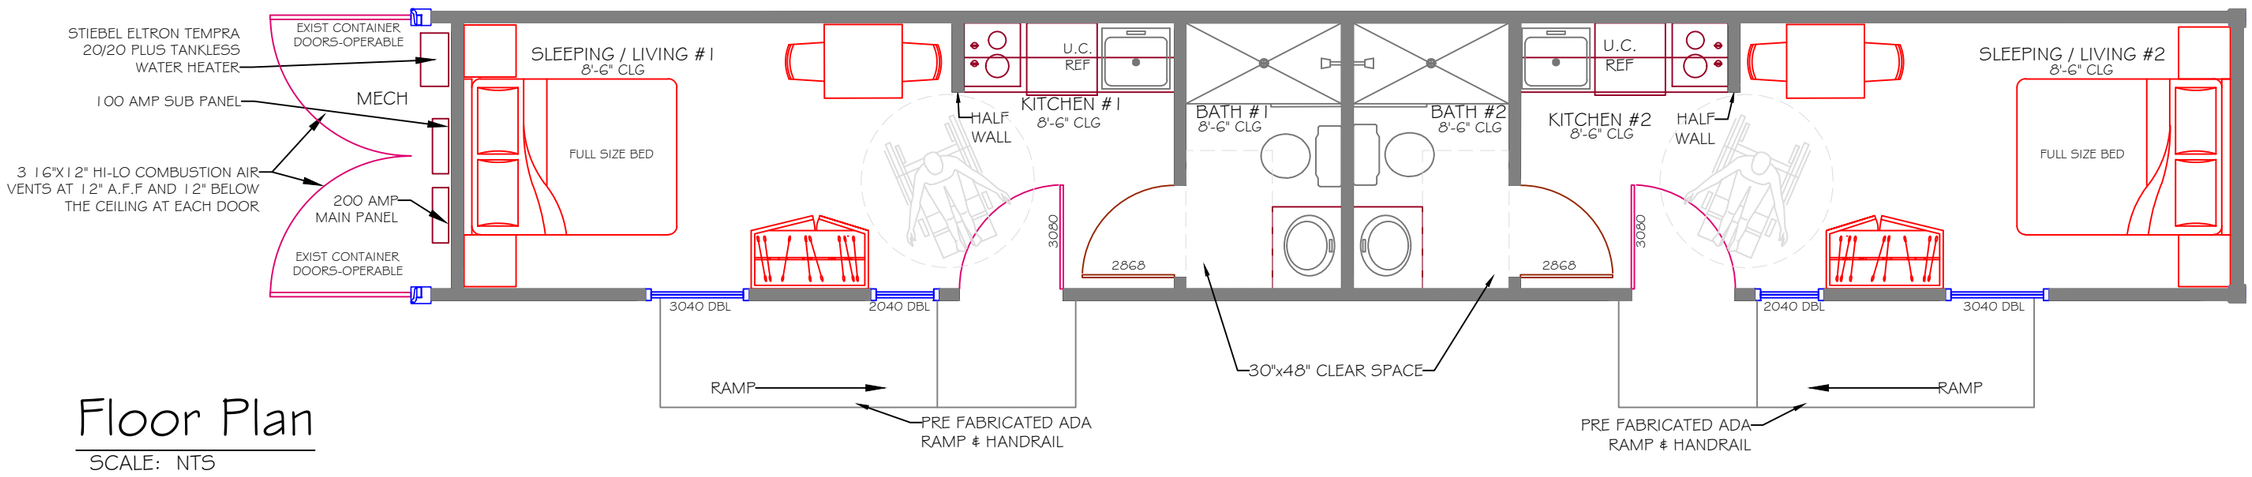

Floor Plan

SCALE: NTS

Floor Plan Notes

1. RHINO LINER FLOORING
2. EXTERIOR & INTERIOR CONTAINER WALLS ARE 4" SIP WALL PANELS

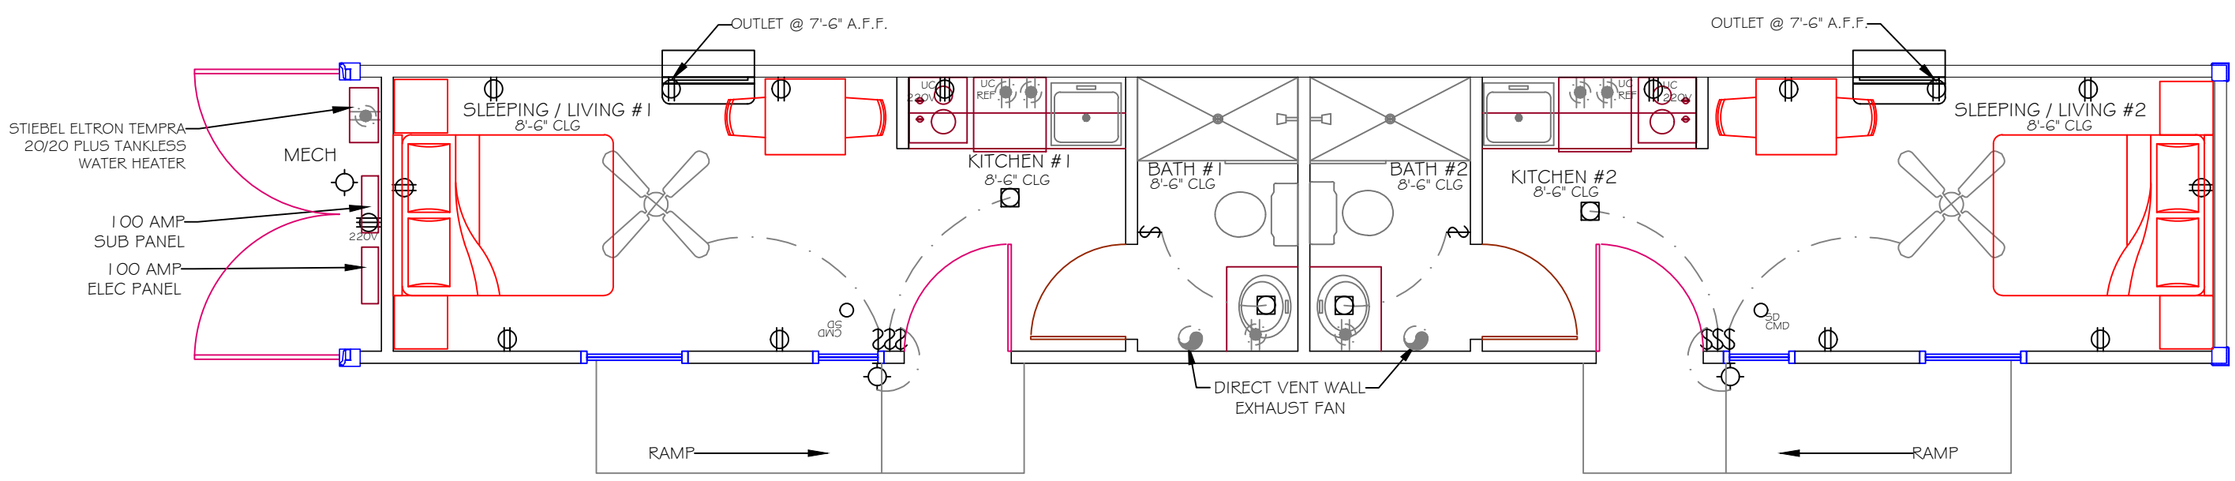

Electrical / Mechanical Plan

SCALE: NTS

Electrical / Mechanical Legend

- 4" RECESSED LIGHT FIXTURE
- LED BUNK LIGHT WITH SWITCH (AT EACH BUNK)
- PC CEILING FIXTURE WITH PULL CHAIN
- SOLAR WALL MOUNTED LIGHT FIXTURE
- SD CMD SMOKE & CARBON DIOXIDE DETECTOR
- FIRE EXTINGUISHER
- DUPLEX OUTLET (110V AT +6" A.F.F. U.N.O.)
- $ SWITCH
- 5000BTU 120V WALL AC UNIT. MODEL TBD

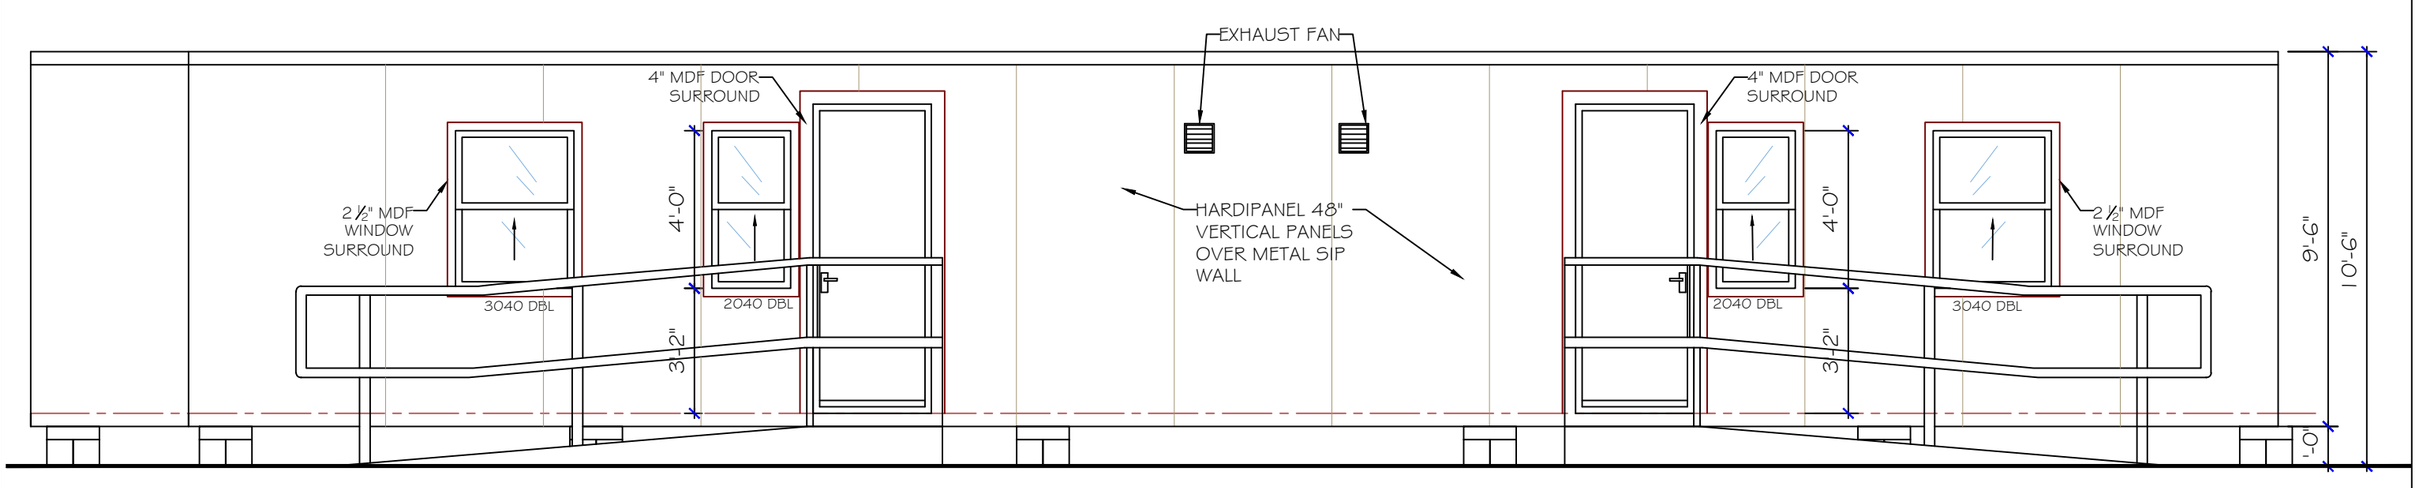

Front Elevation

SCALE: NTS

dc DESIGNS

AHCI Modular

1575 E San Antonio St

San Antonio, TX 79901

877-442-8664

53' Duplex Home Unit