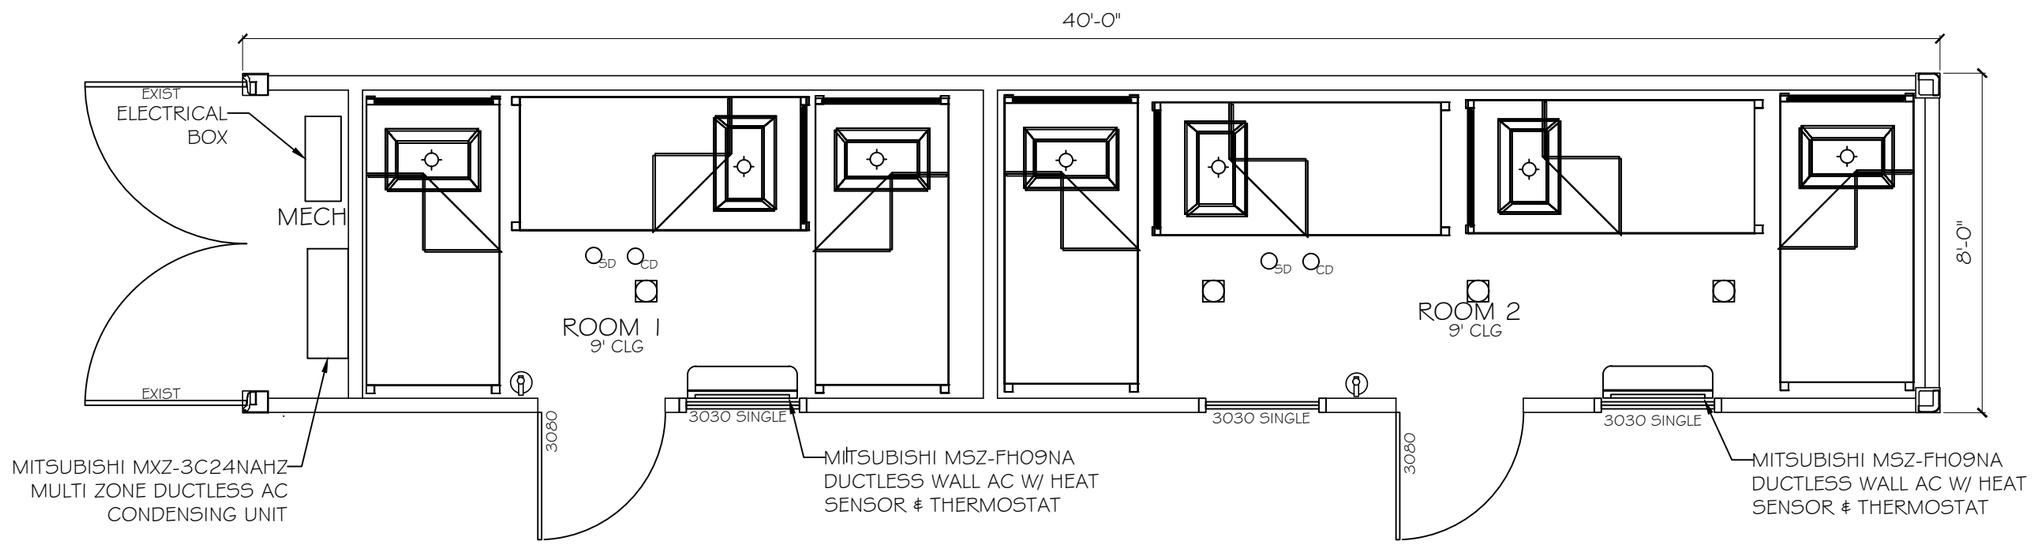

Floor Plan

Legend

- 4" RECESSED LIGHT FIXTURE
- LED PEN LIGHT FIXTURE AT EACH BUNK
- SMOKE DETECTOR
- CARBON DIOXIDE DETECTOR
- FIRE EXTINGUISHER

Notes

1. LINOLEUM LINER FLOORING
2. ALL WALLS TO BE COVERED IN SOUNDPROOFING MATERIAL
3. EACH BUNK FITS 3 PEOPLE

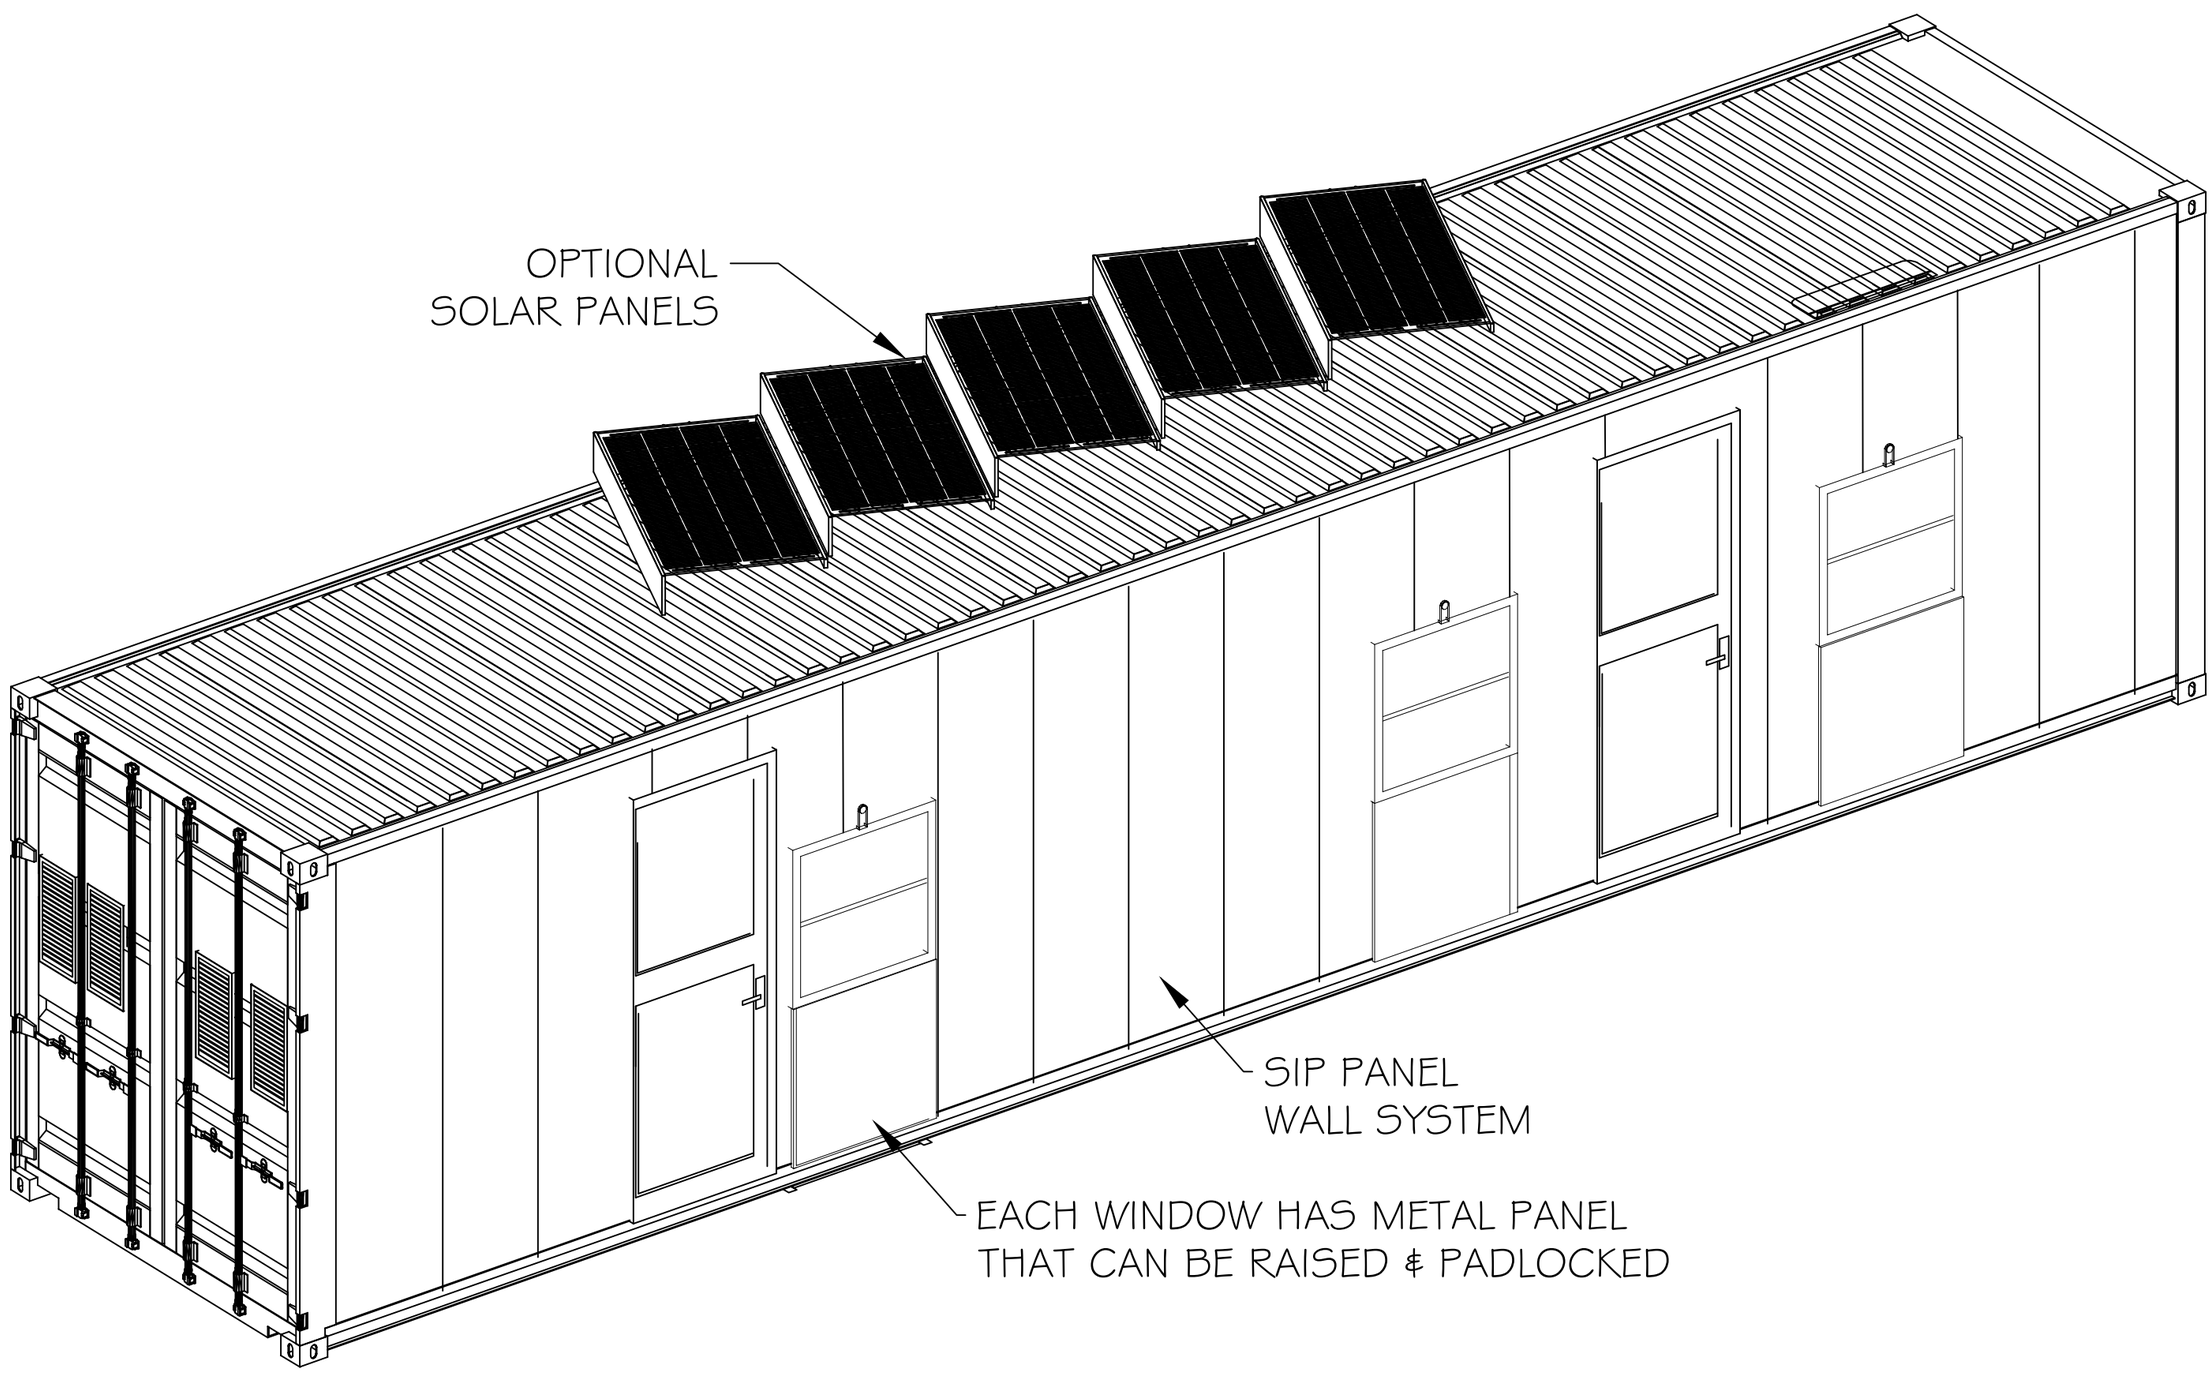

PROPOSED 40'
21 PERSON BUNK HOUSE

DESIGN & DRAFTING
602.299.8755
DAWNMOAZ@GMAIL.COM
Atomic Container Homes

1 40' CONTAINER
CUSTOMIZABLE
TOTAL: 320 S.F.