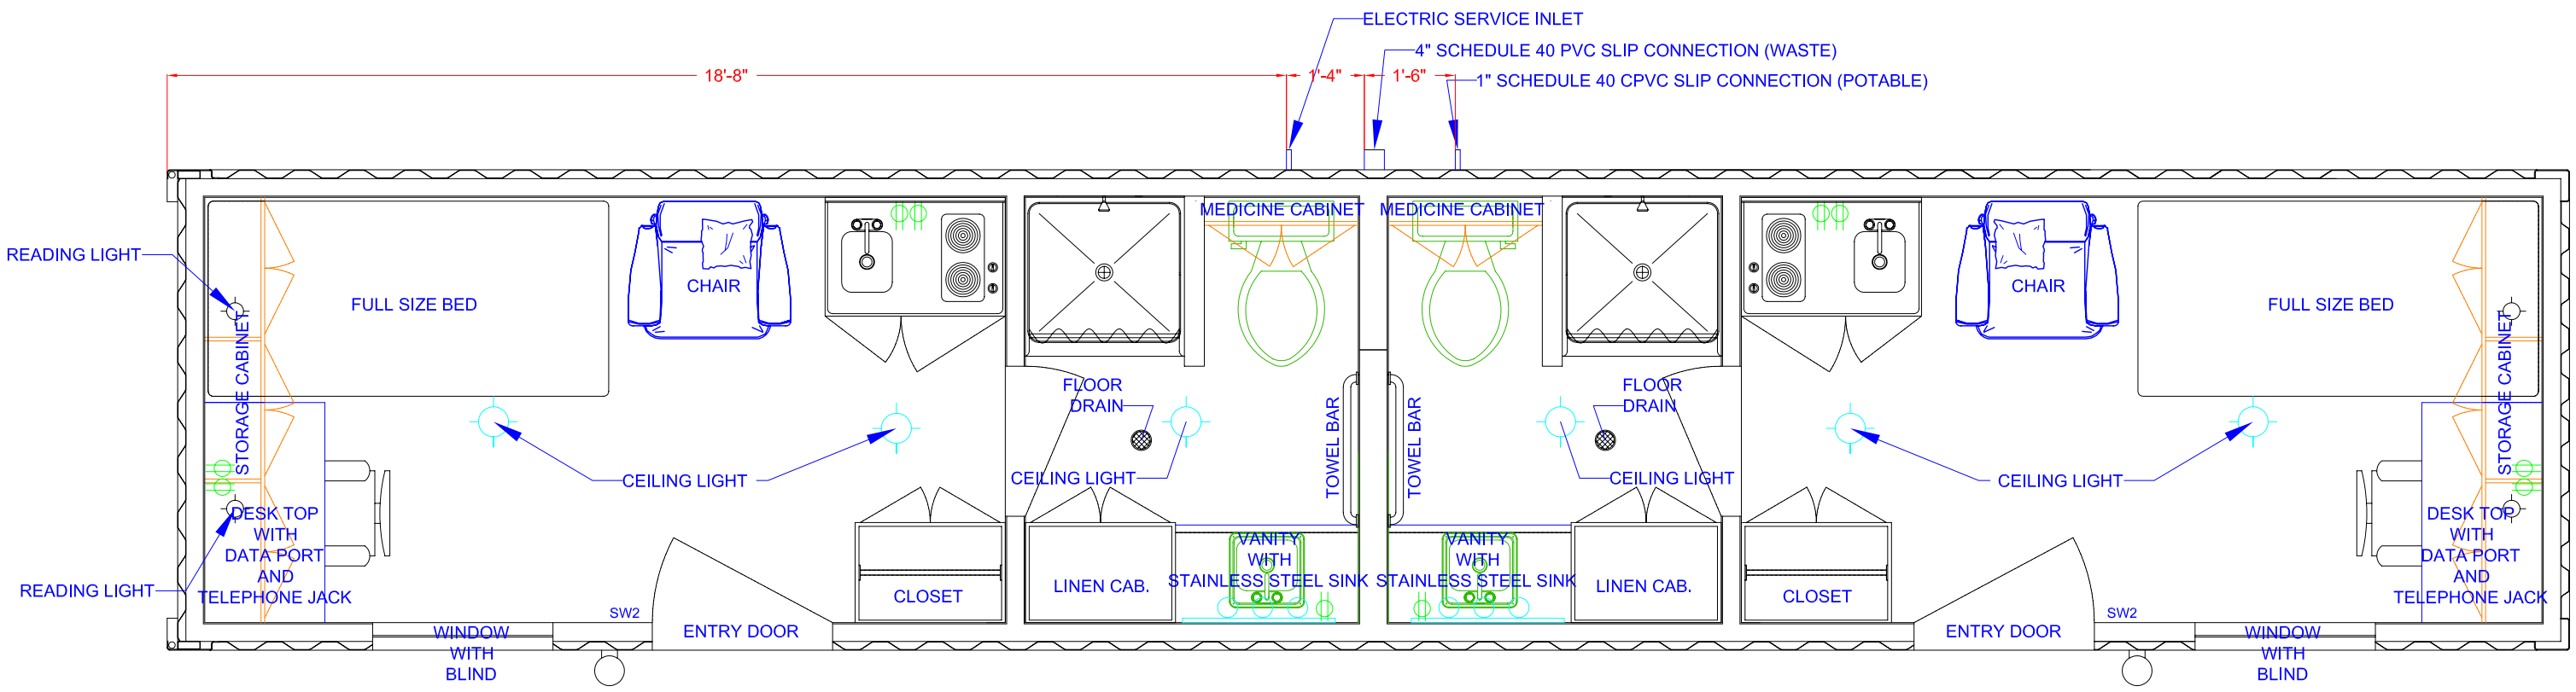
ELECTRIC SERVICE INLET
4" SCHEDULE 40 PVC SLIP CONNECTION (WASTE)
1" SCHEDULE 40 CPVC SLIP CONNECTION (POTABLE)
18'-8"
1'-4"
1'-6"
READING LIGHT
FULL SIZE BED
CHAIR
MEDICINE CABINET
MEDICINE CABINET
CHAIR
FULL SIZE BED
STORAGE CABINET
STORAGE CABINET
FLOOR DRAIN
FLOOR DRAIN
TOWEL BAR
TOWEL BAR
CEILING LIGHT
CEILING LIGHT
CEILING LIGHT
CEILING LIGHT
DESK TOP WITH DATA PORT AND TELEPHONE JACK
DESK TOP WITH DATA PORT AND TELEPHONE JACK
READING LIGHT
VANITY WITH STAINLESS STEEL SINK
VANITY WITH STAINLESS STEEL SINK
CLOSET
LINEN CAB.
LINEN CAB.
CLOSET
SW2
SW2
ENTRY DOOR
ENTRY DOOR
WINDOW WITH BLIND
WINDOW WITH BLIND